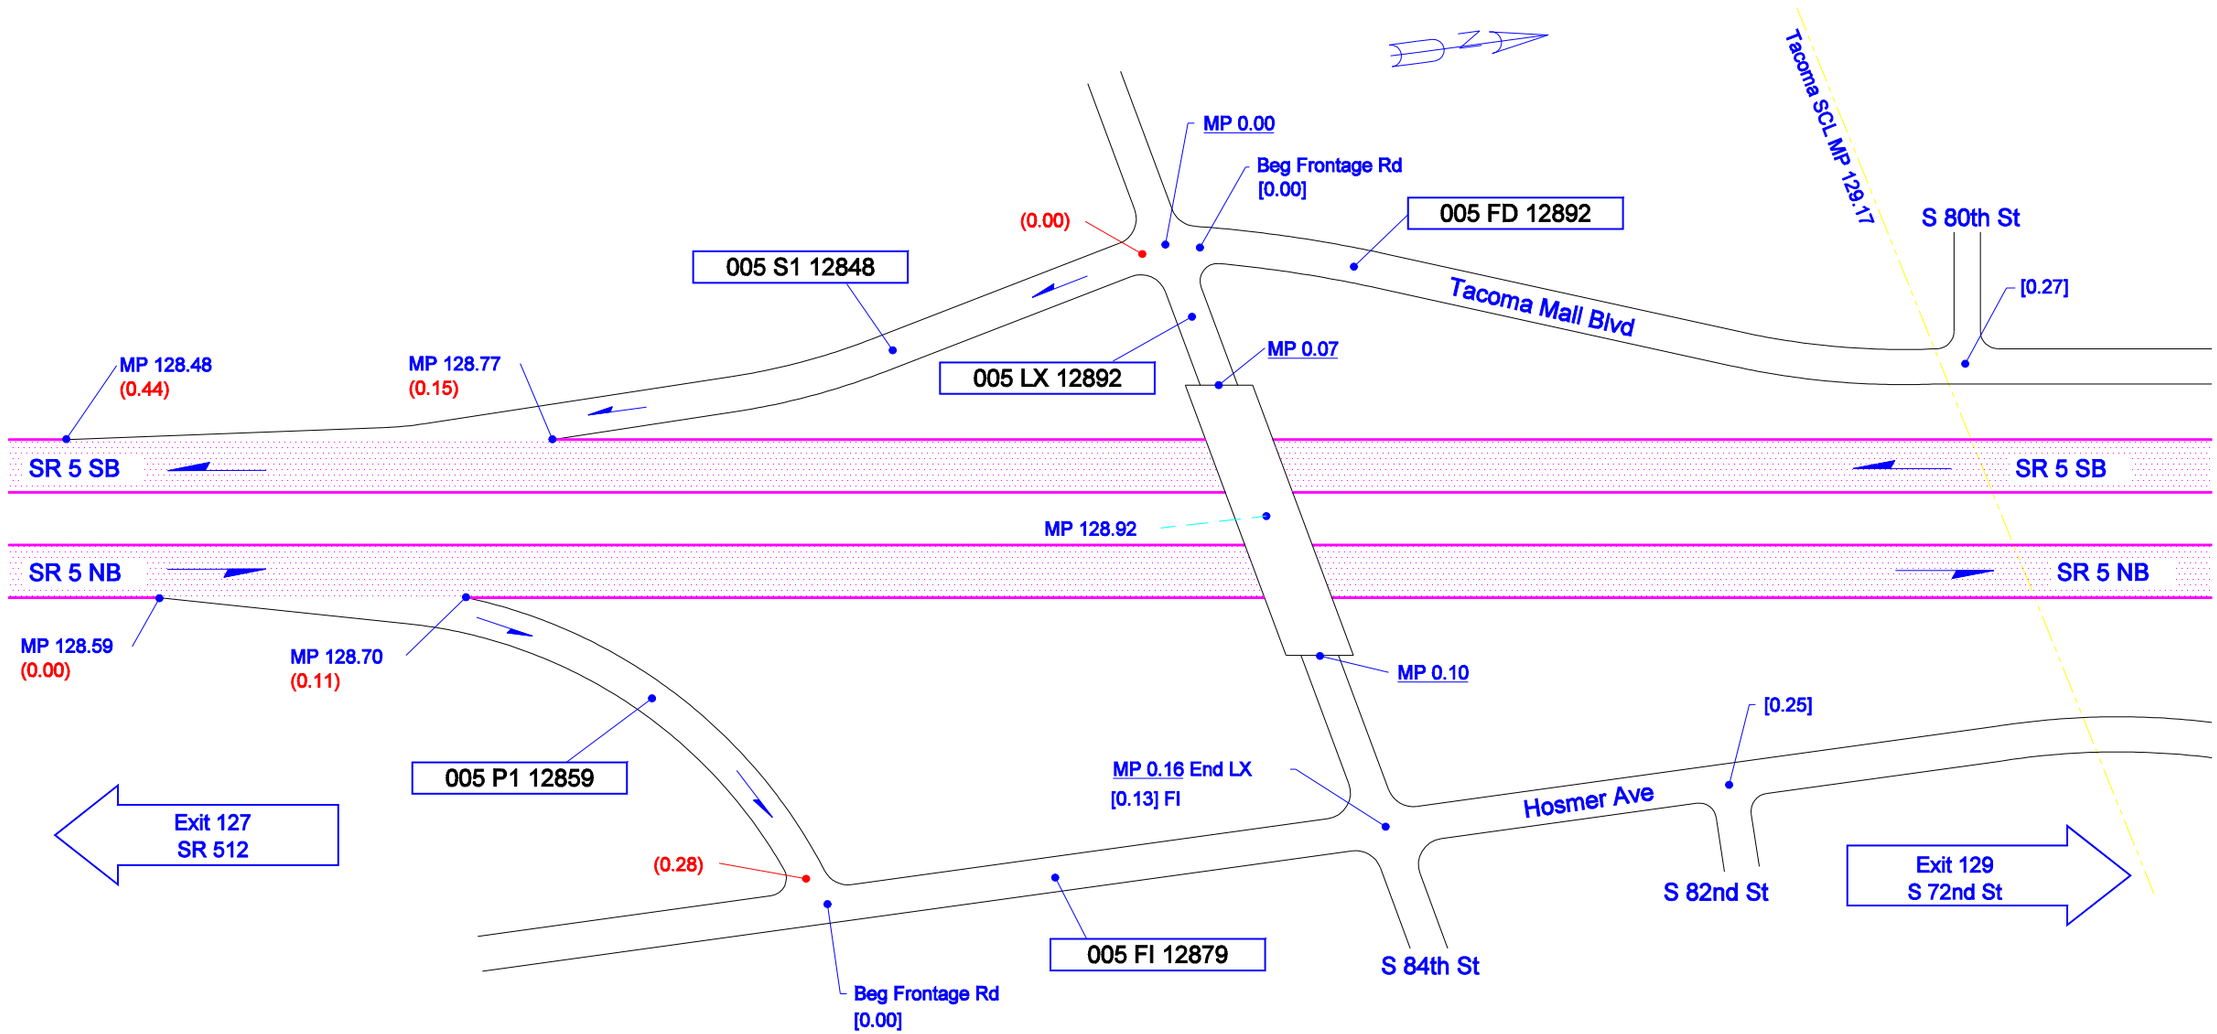

Not To Scale

12/9/2002	KLK	WSDOT OLYMPIC REGION	PIERCE COUNTY	JUNCTION S. 84TH ST	SR 5 - EXIT 128