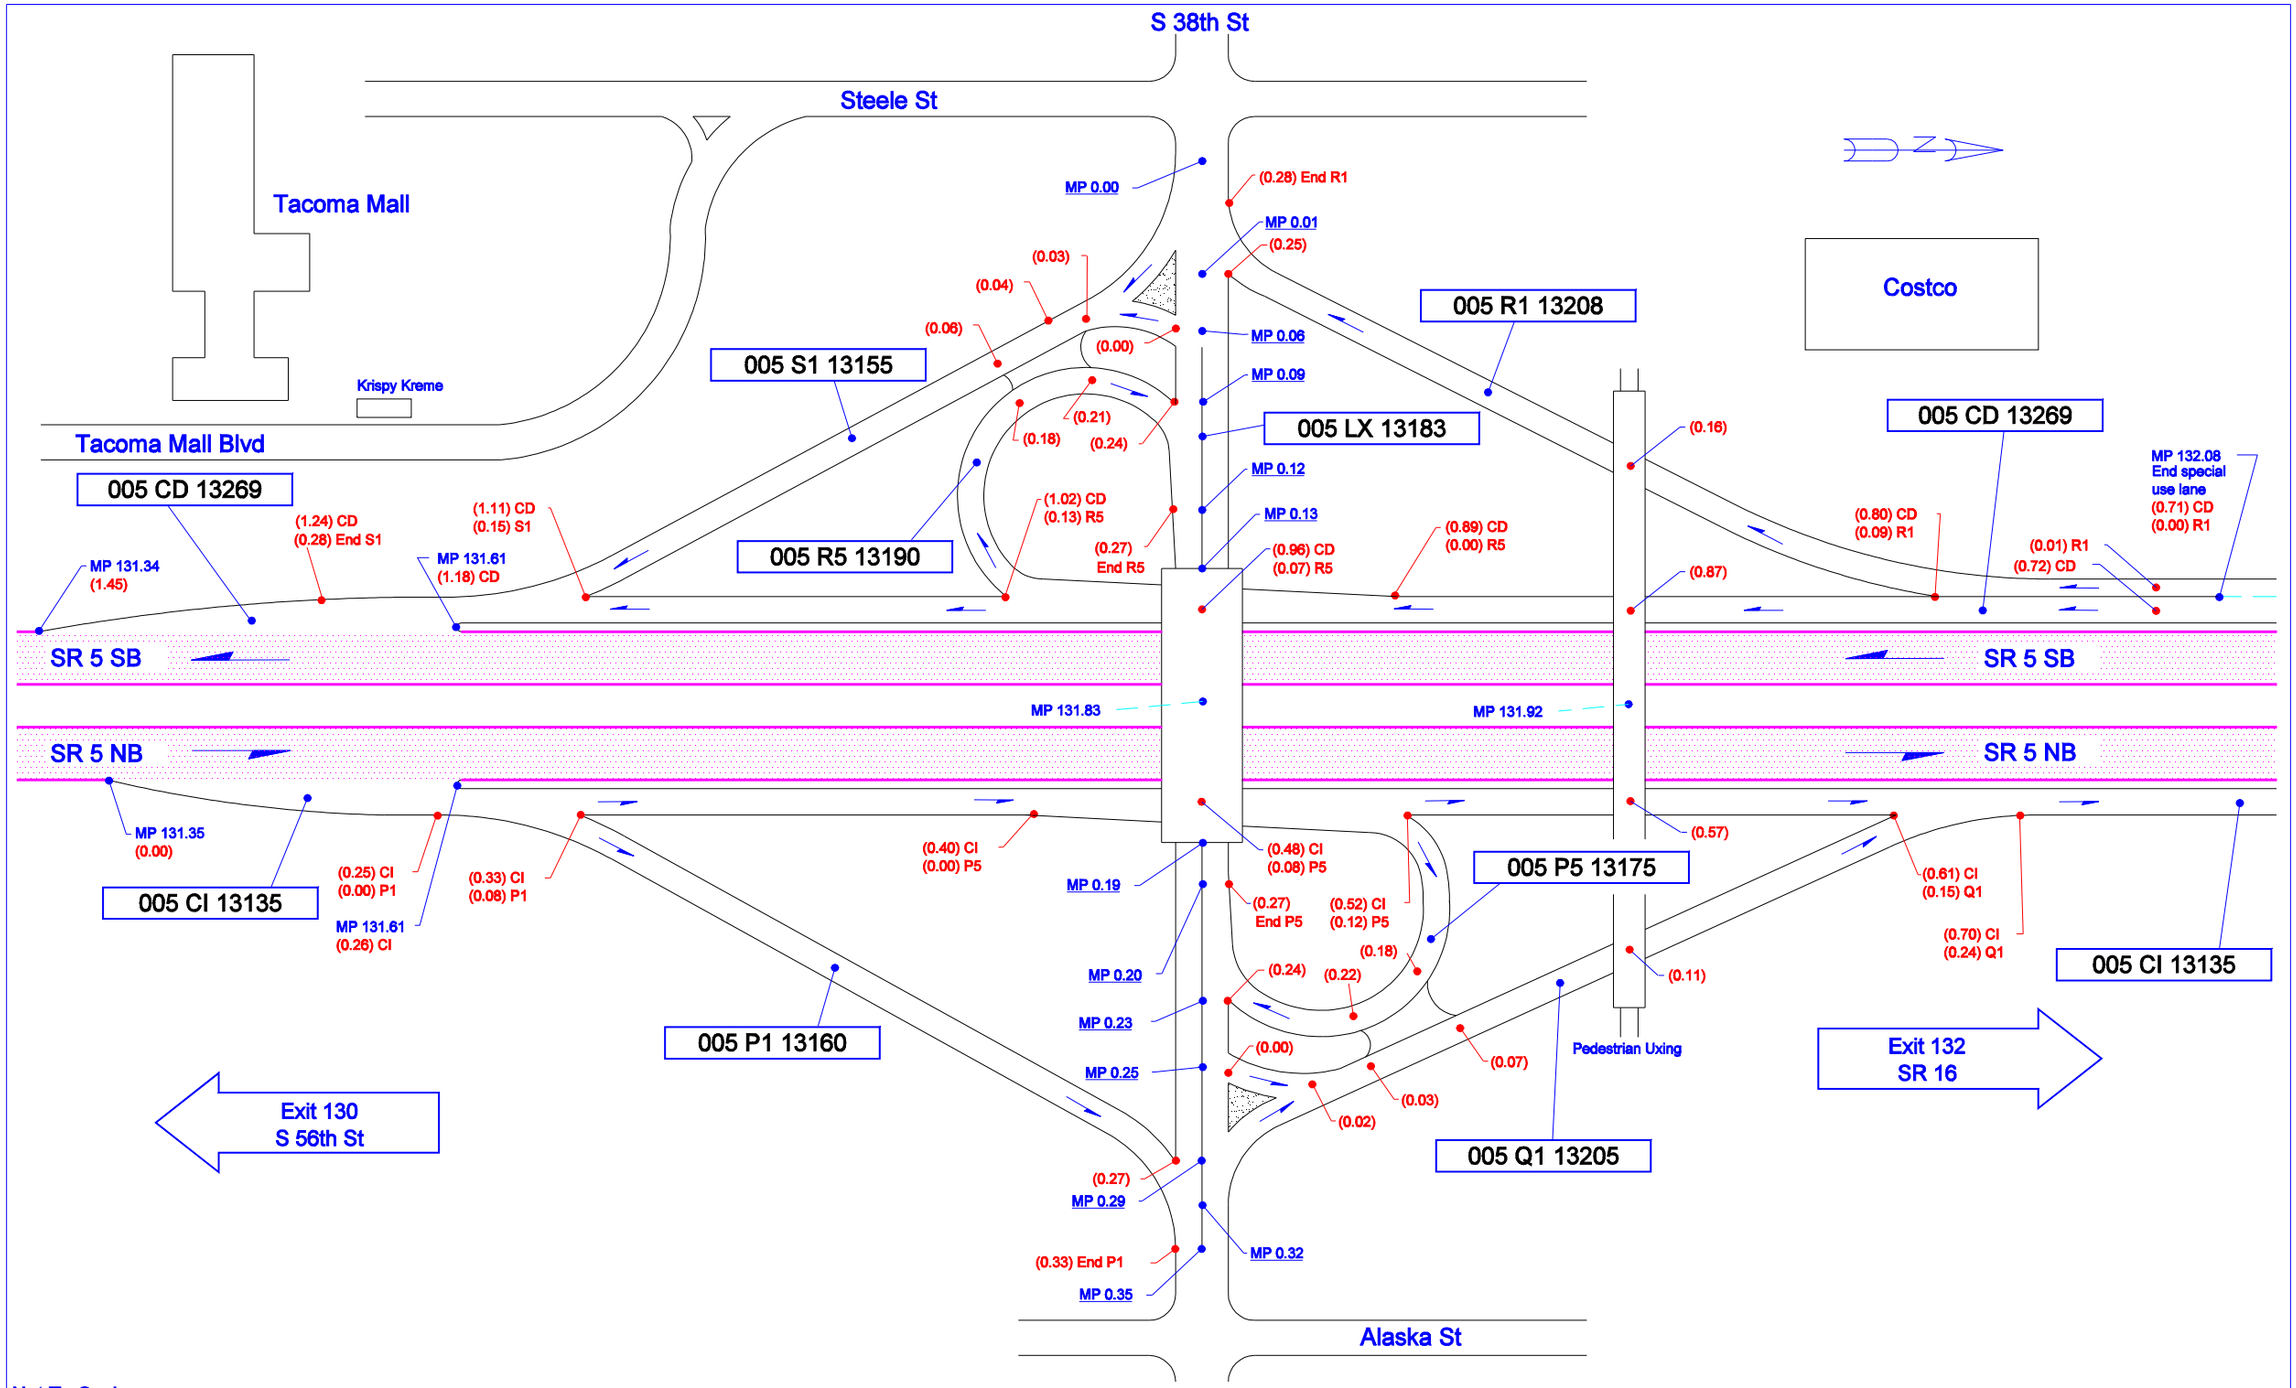

Not To Scale

9/3/2004	KLK	WSDOT OLYMPIC REGION	TACOMA, PIERCE COUNTY	JUNCTION S. 38TH ST	SR 5 - EXIT 132