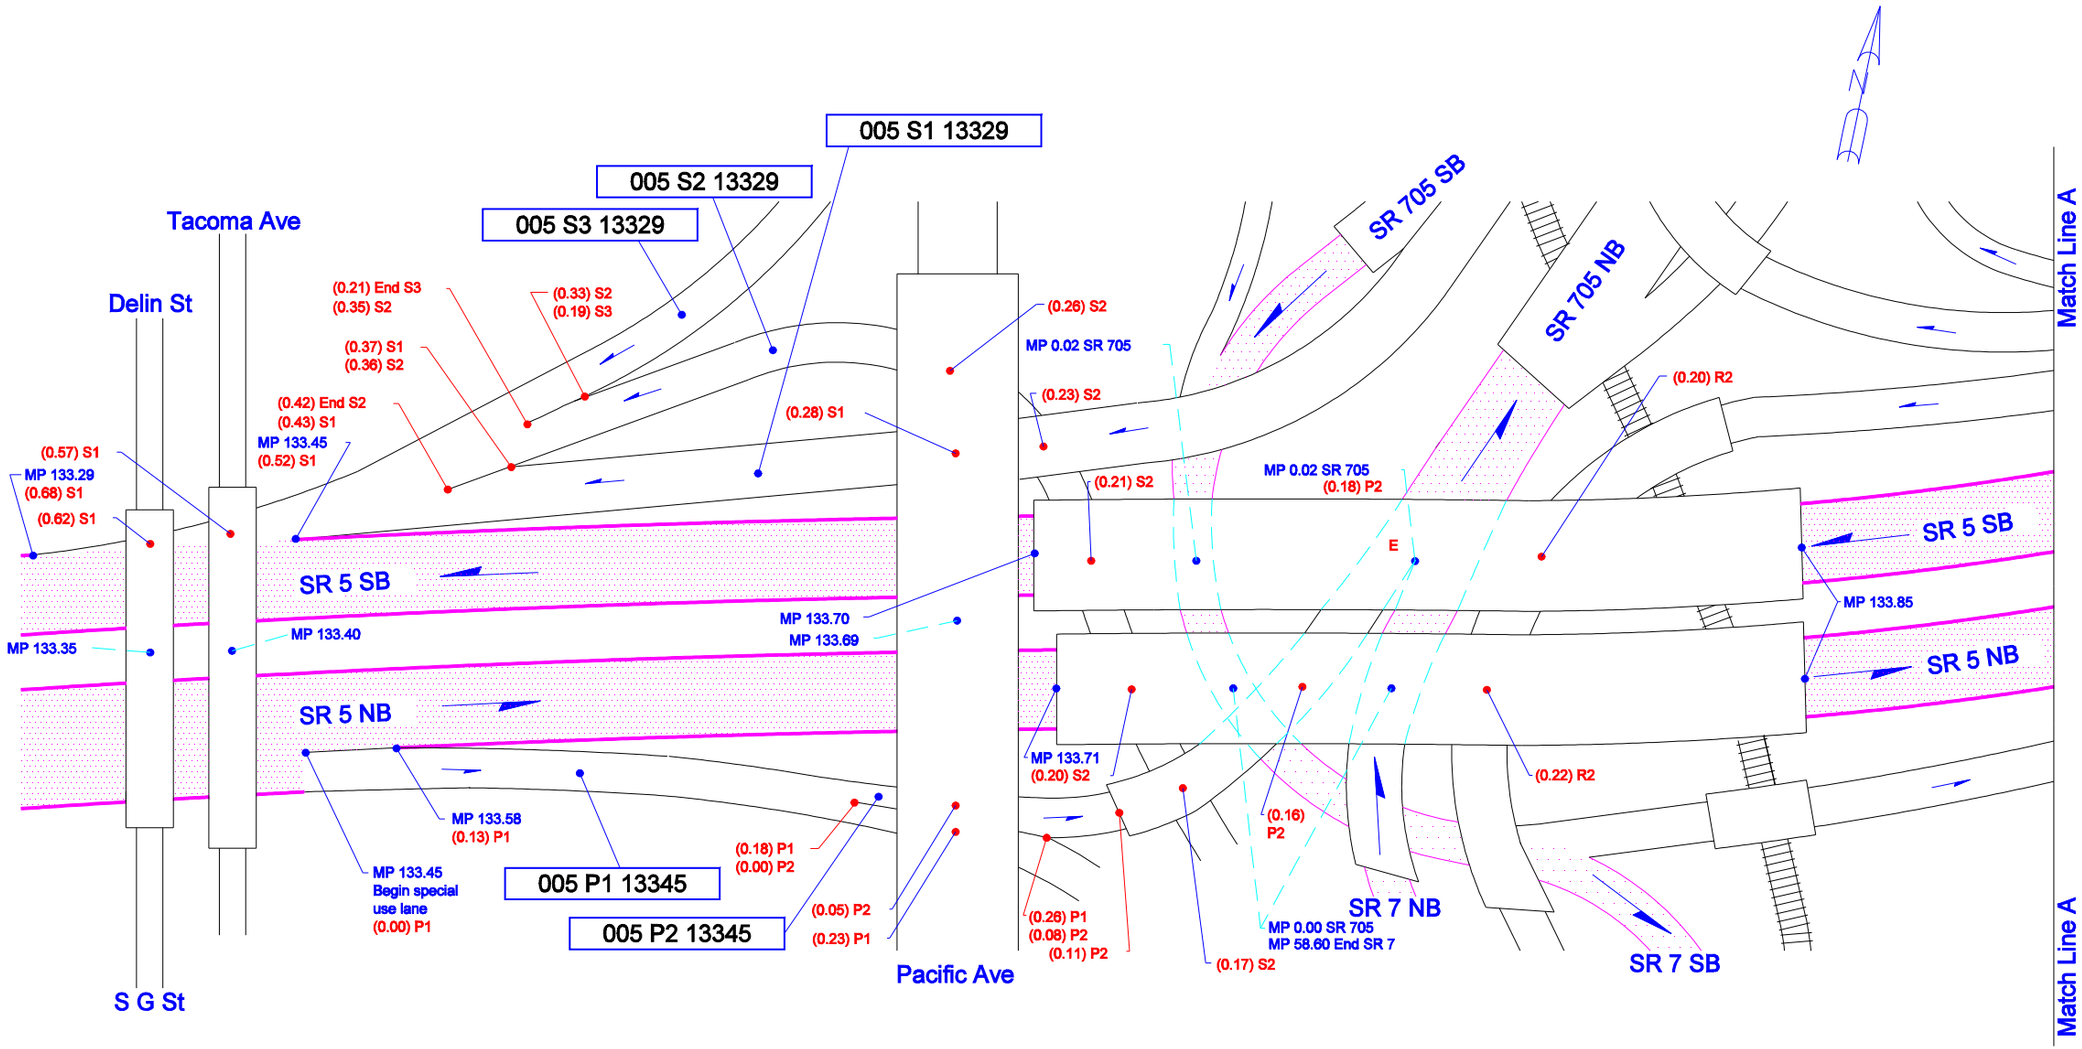

Not To Scale

4/22/1999	KLK	WSDOT OLYMPIC REGION	TACOMA, PIERCE COUNTY	JUNCTION SR 705/SR 7	SR 5 - EXIT 133