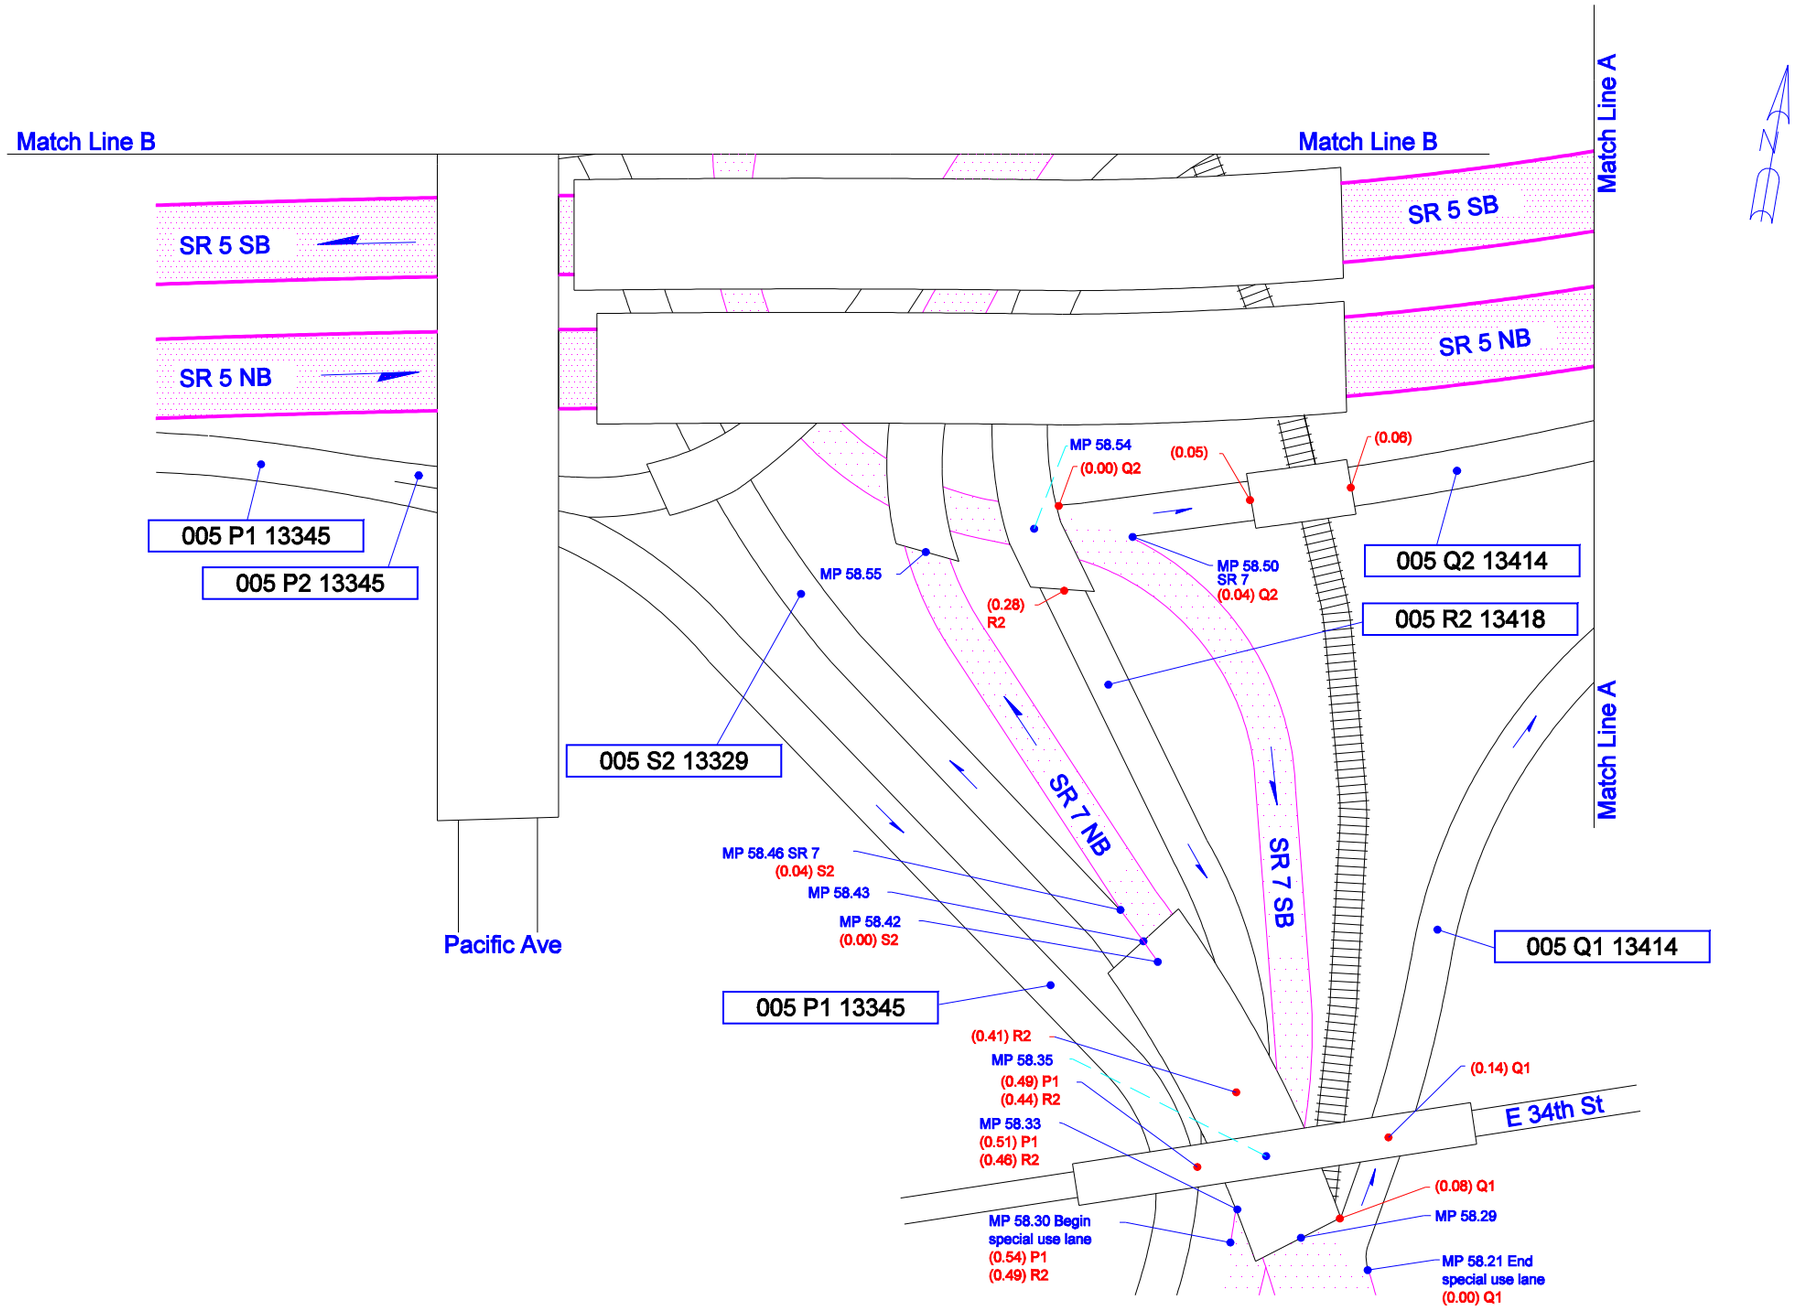

Not To Scale

2/01/1995	KLK	WSDOT OLYMPIC REGION	Tacoma, Pierce County	Junction SR 705/SR 7	SR 5 Exit 133