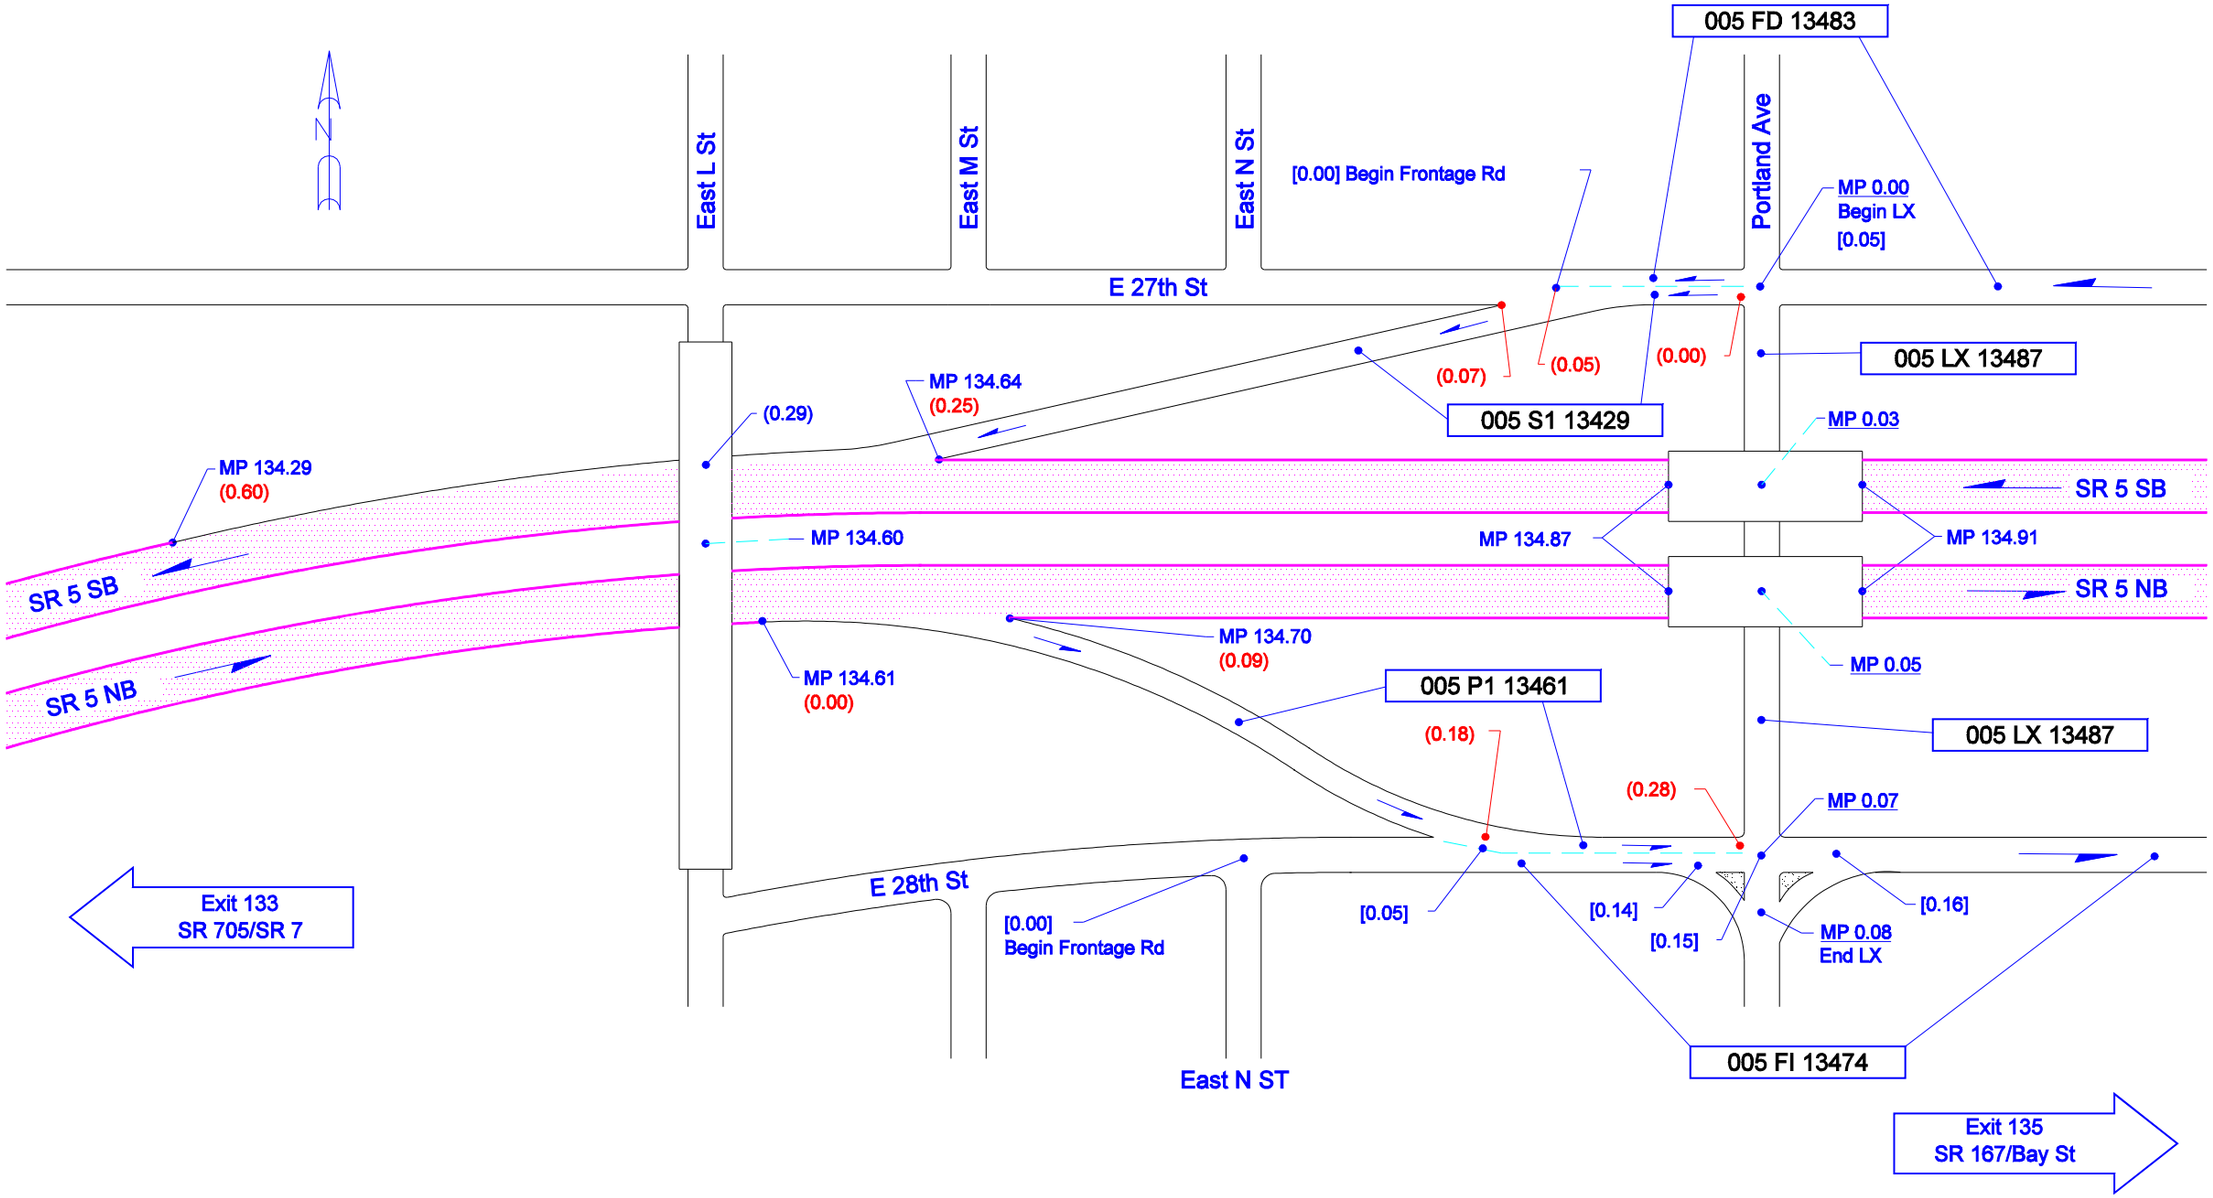

Not To Scale

8/28/1995	SLV	WSDOT OLYMPIC REGION	TACOMA, PIERCE COUNTY	JUNCTION PORTLAND AVE	SR 5 - EXIT 134