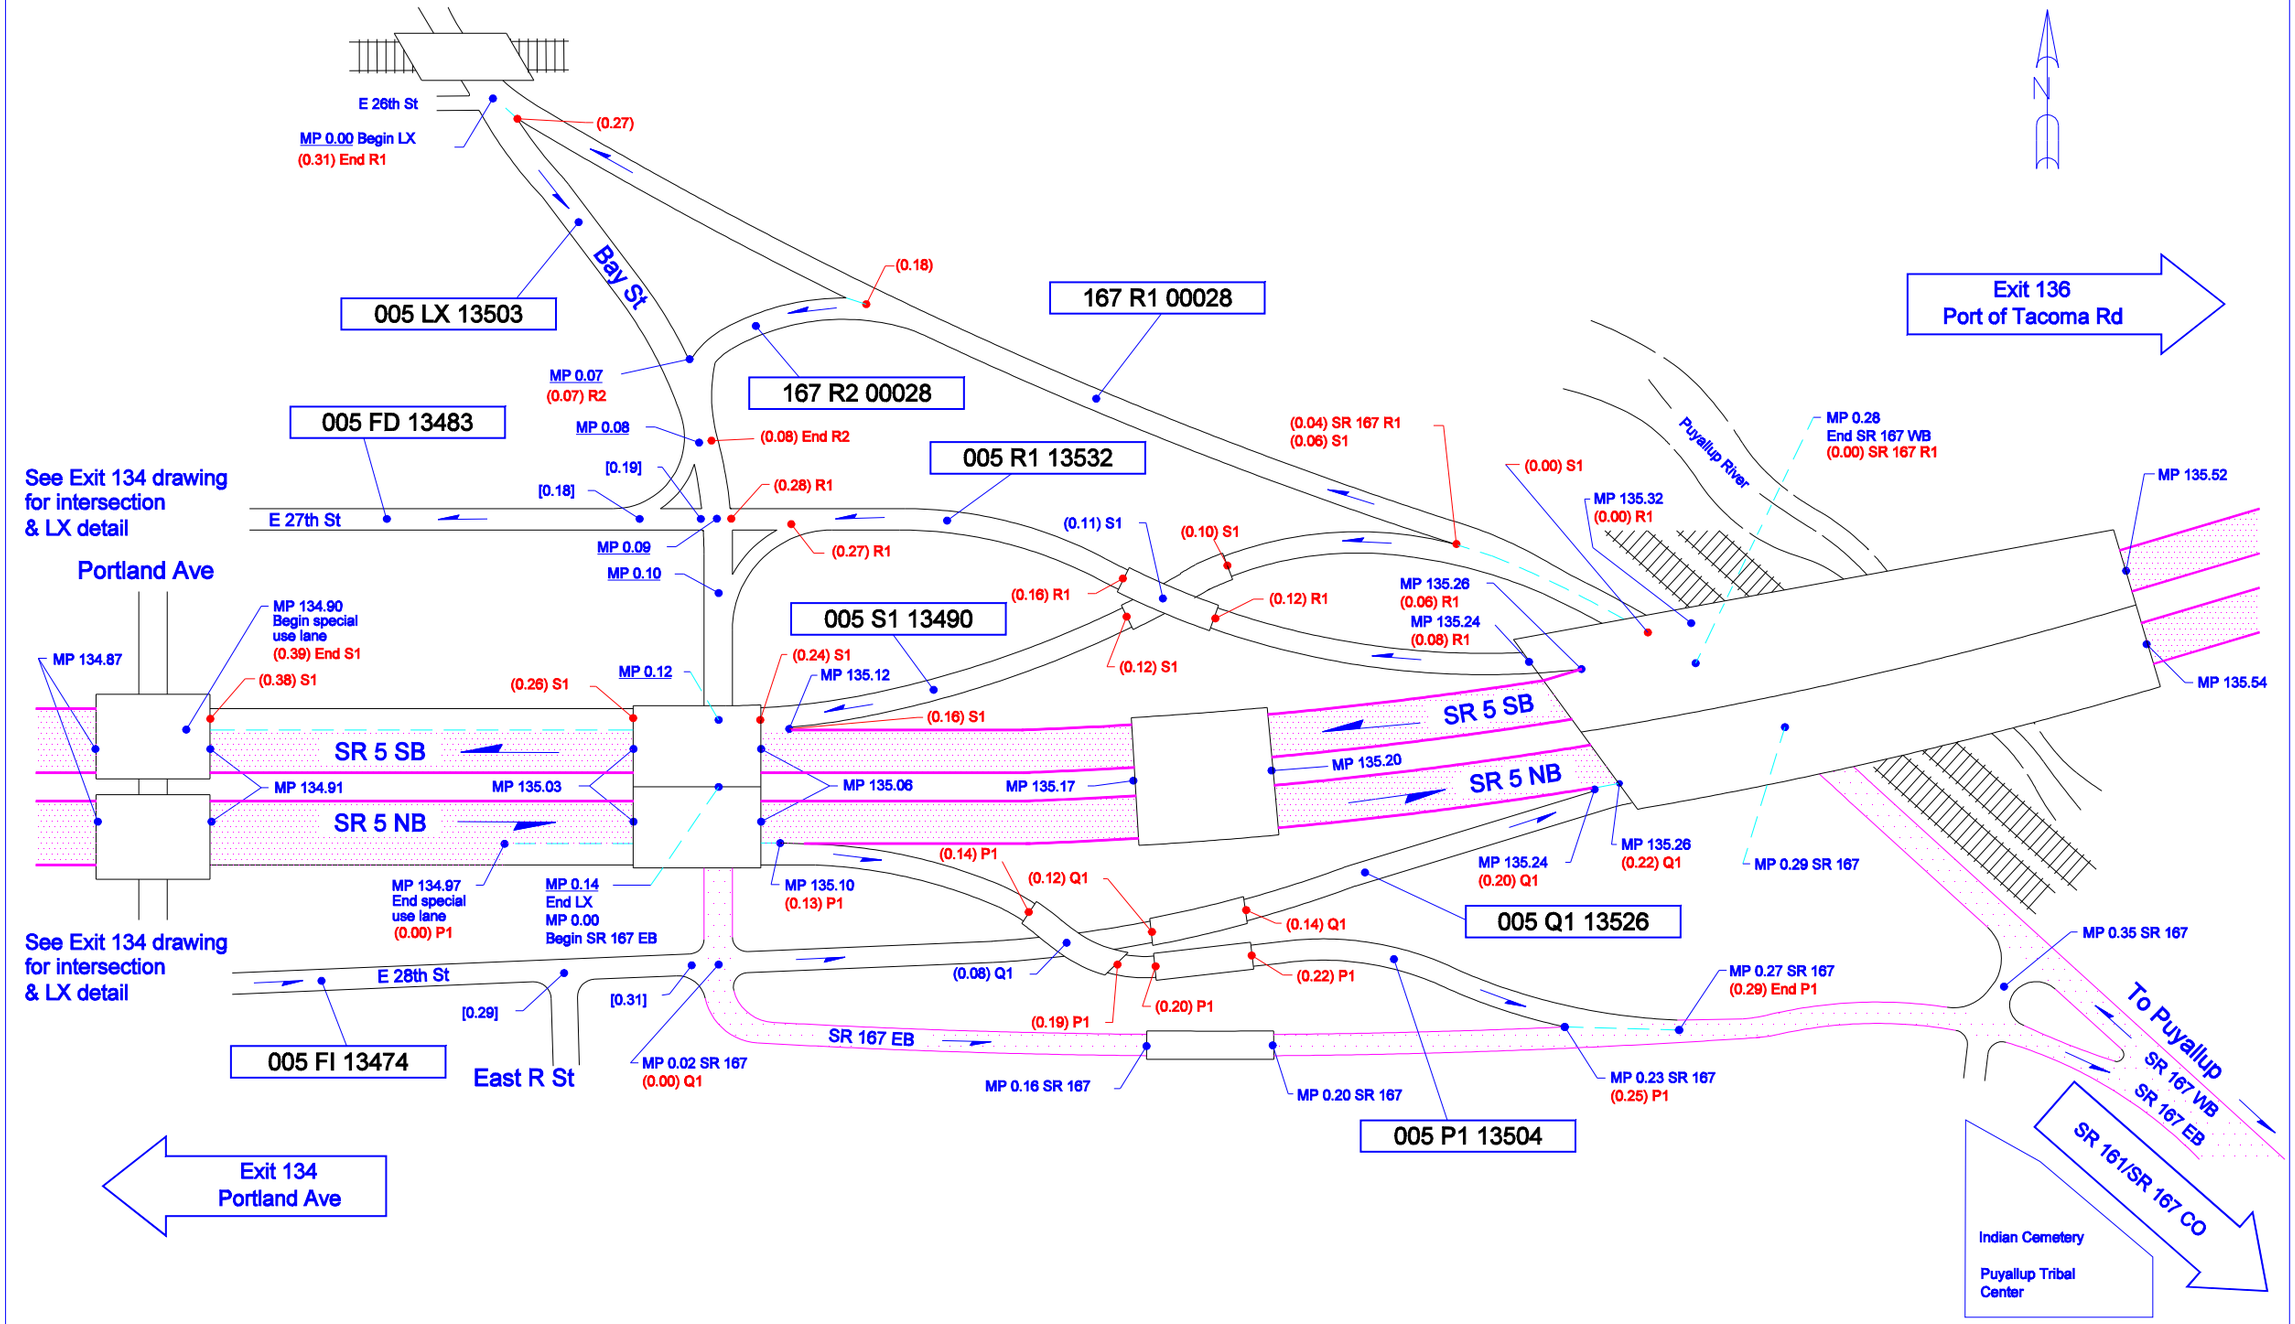

Not To Scale

05/25/2006	SLV	WSDOT OLYMPIC REGION	Tacoma, Pierce County	Junction SR 167/Bay St	SR 5 - Exit 135