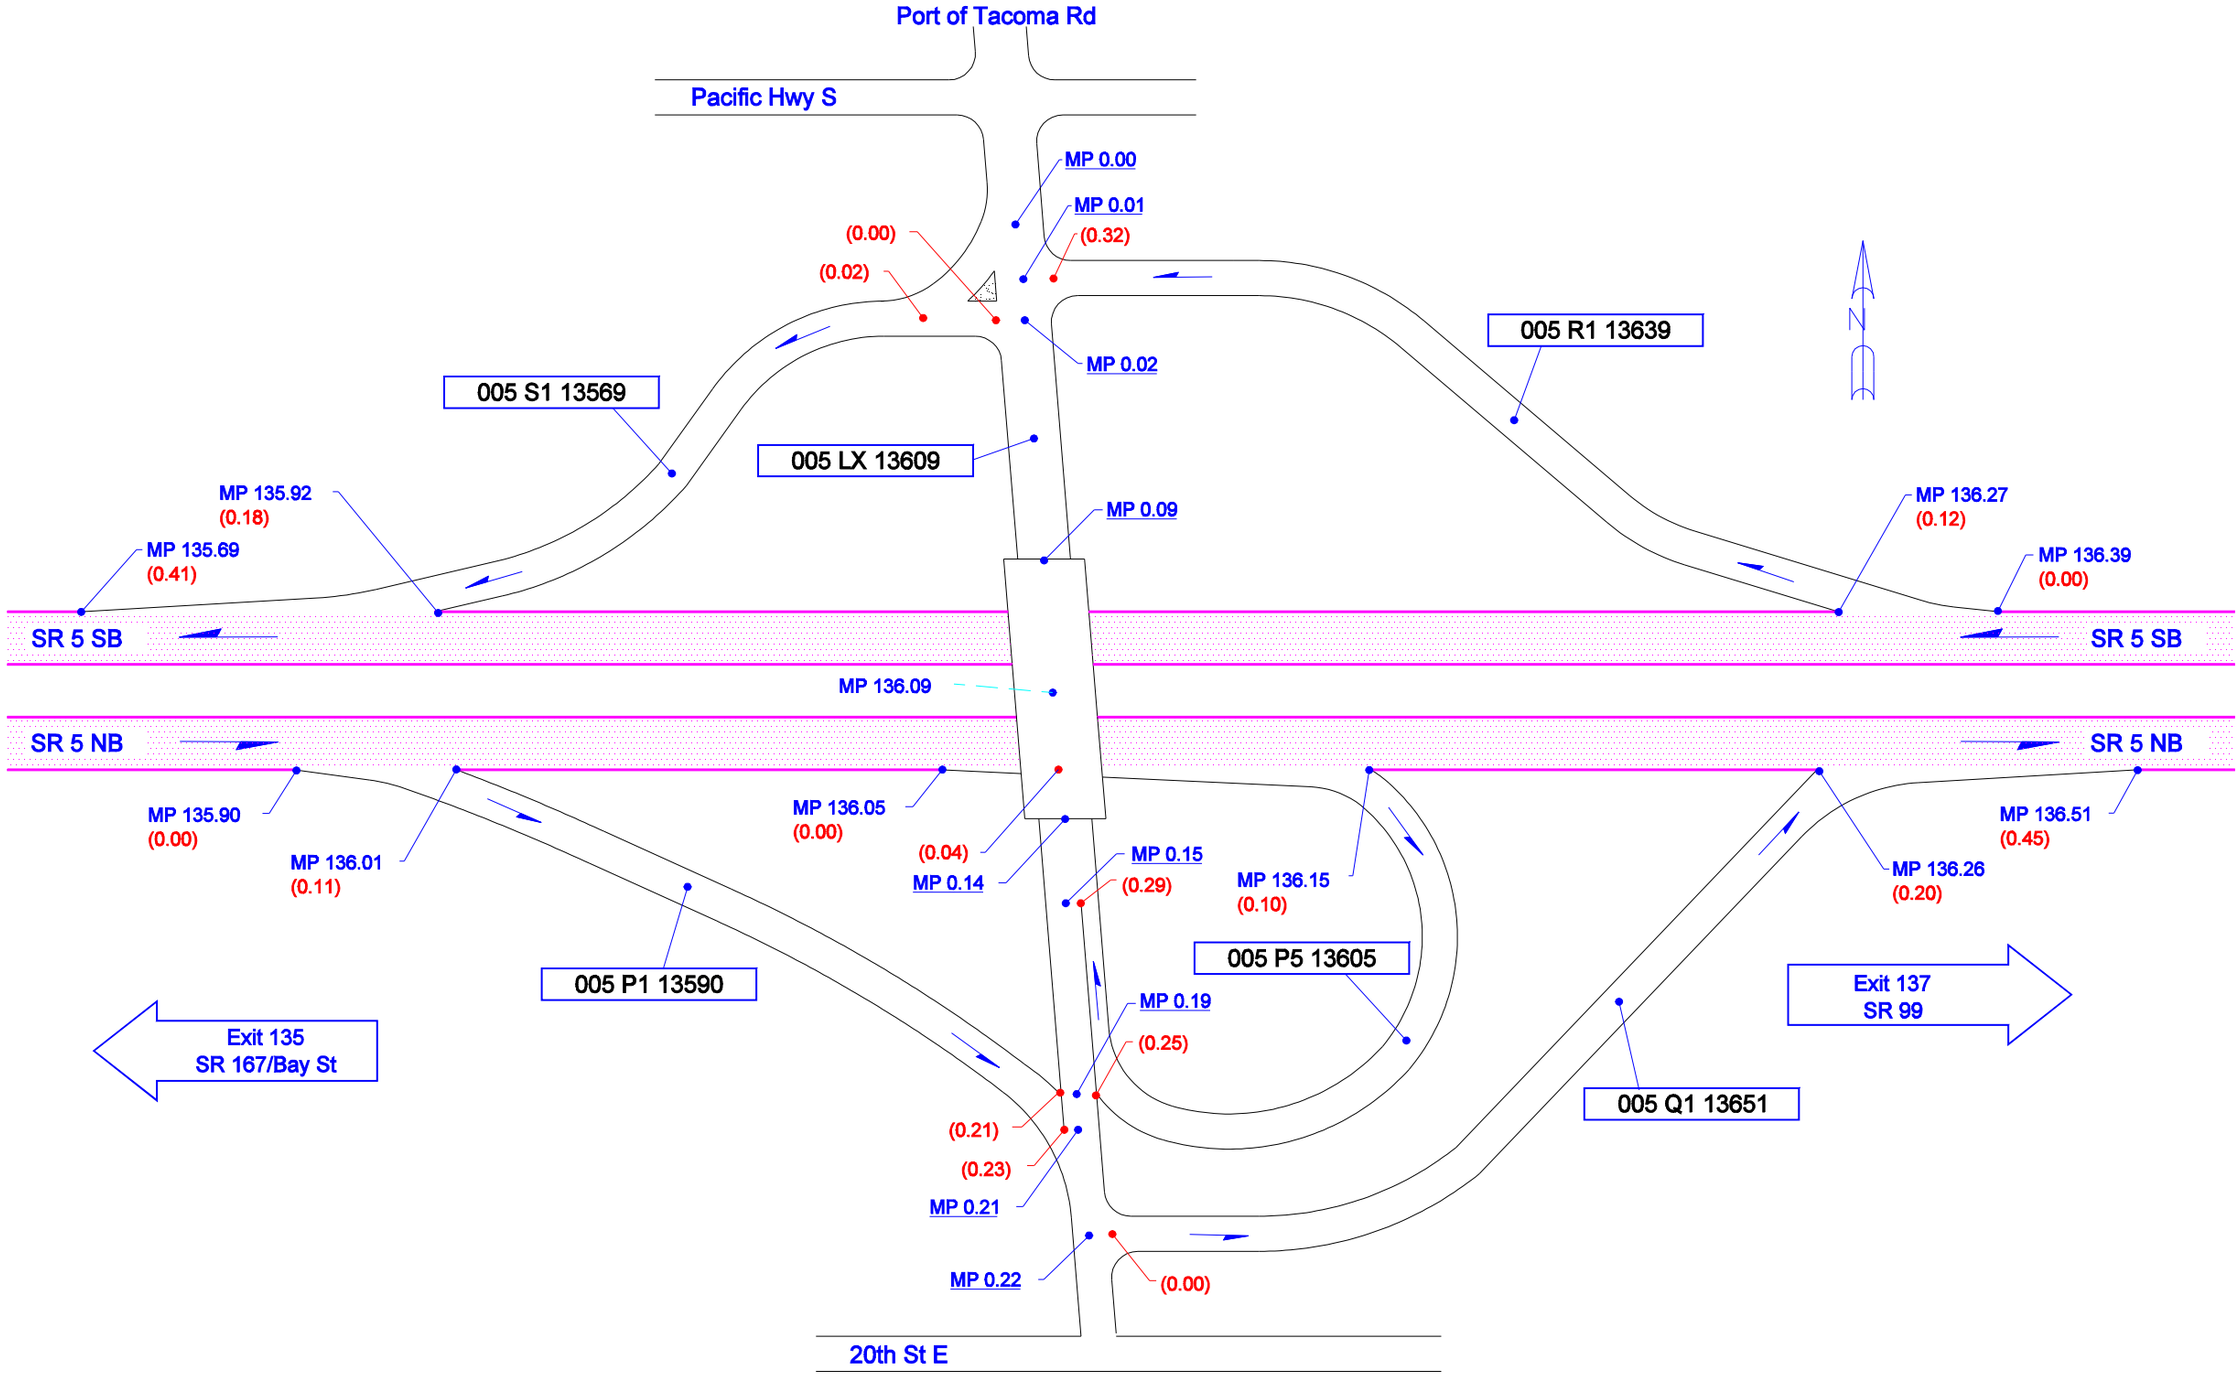

Not To Scale

9/17/1994	KLK	WSDOT OLYMPIC REGION	FIFE, PIERCE COUNTY	JUNCTION PORT OF TACOMA RD	SR 5 - EXIT 136