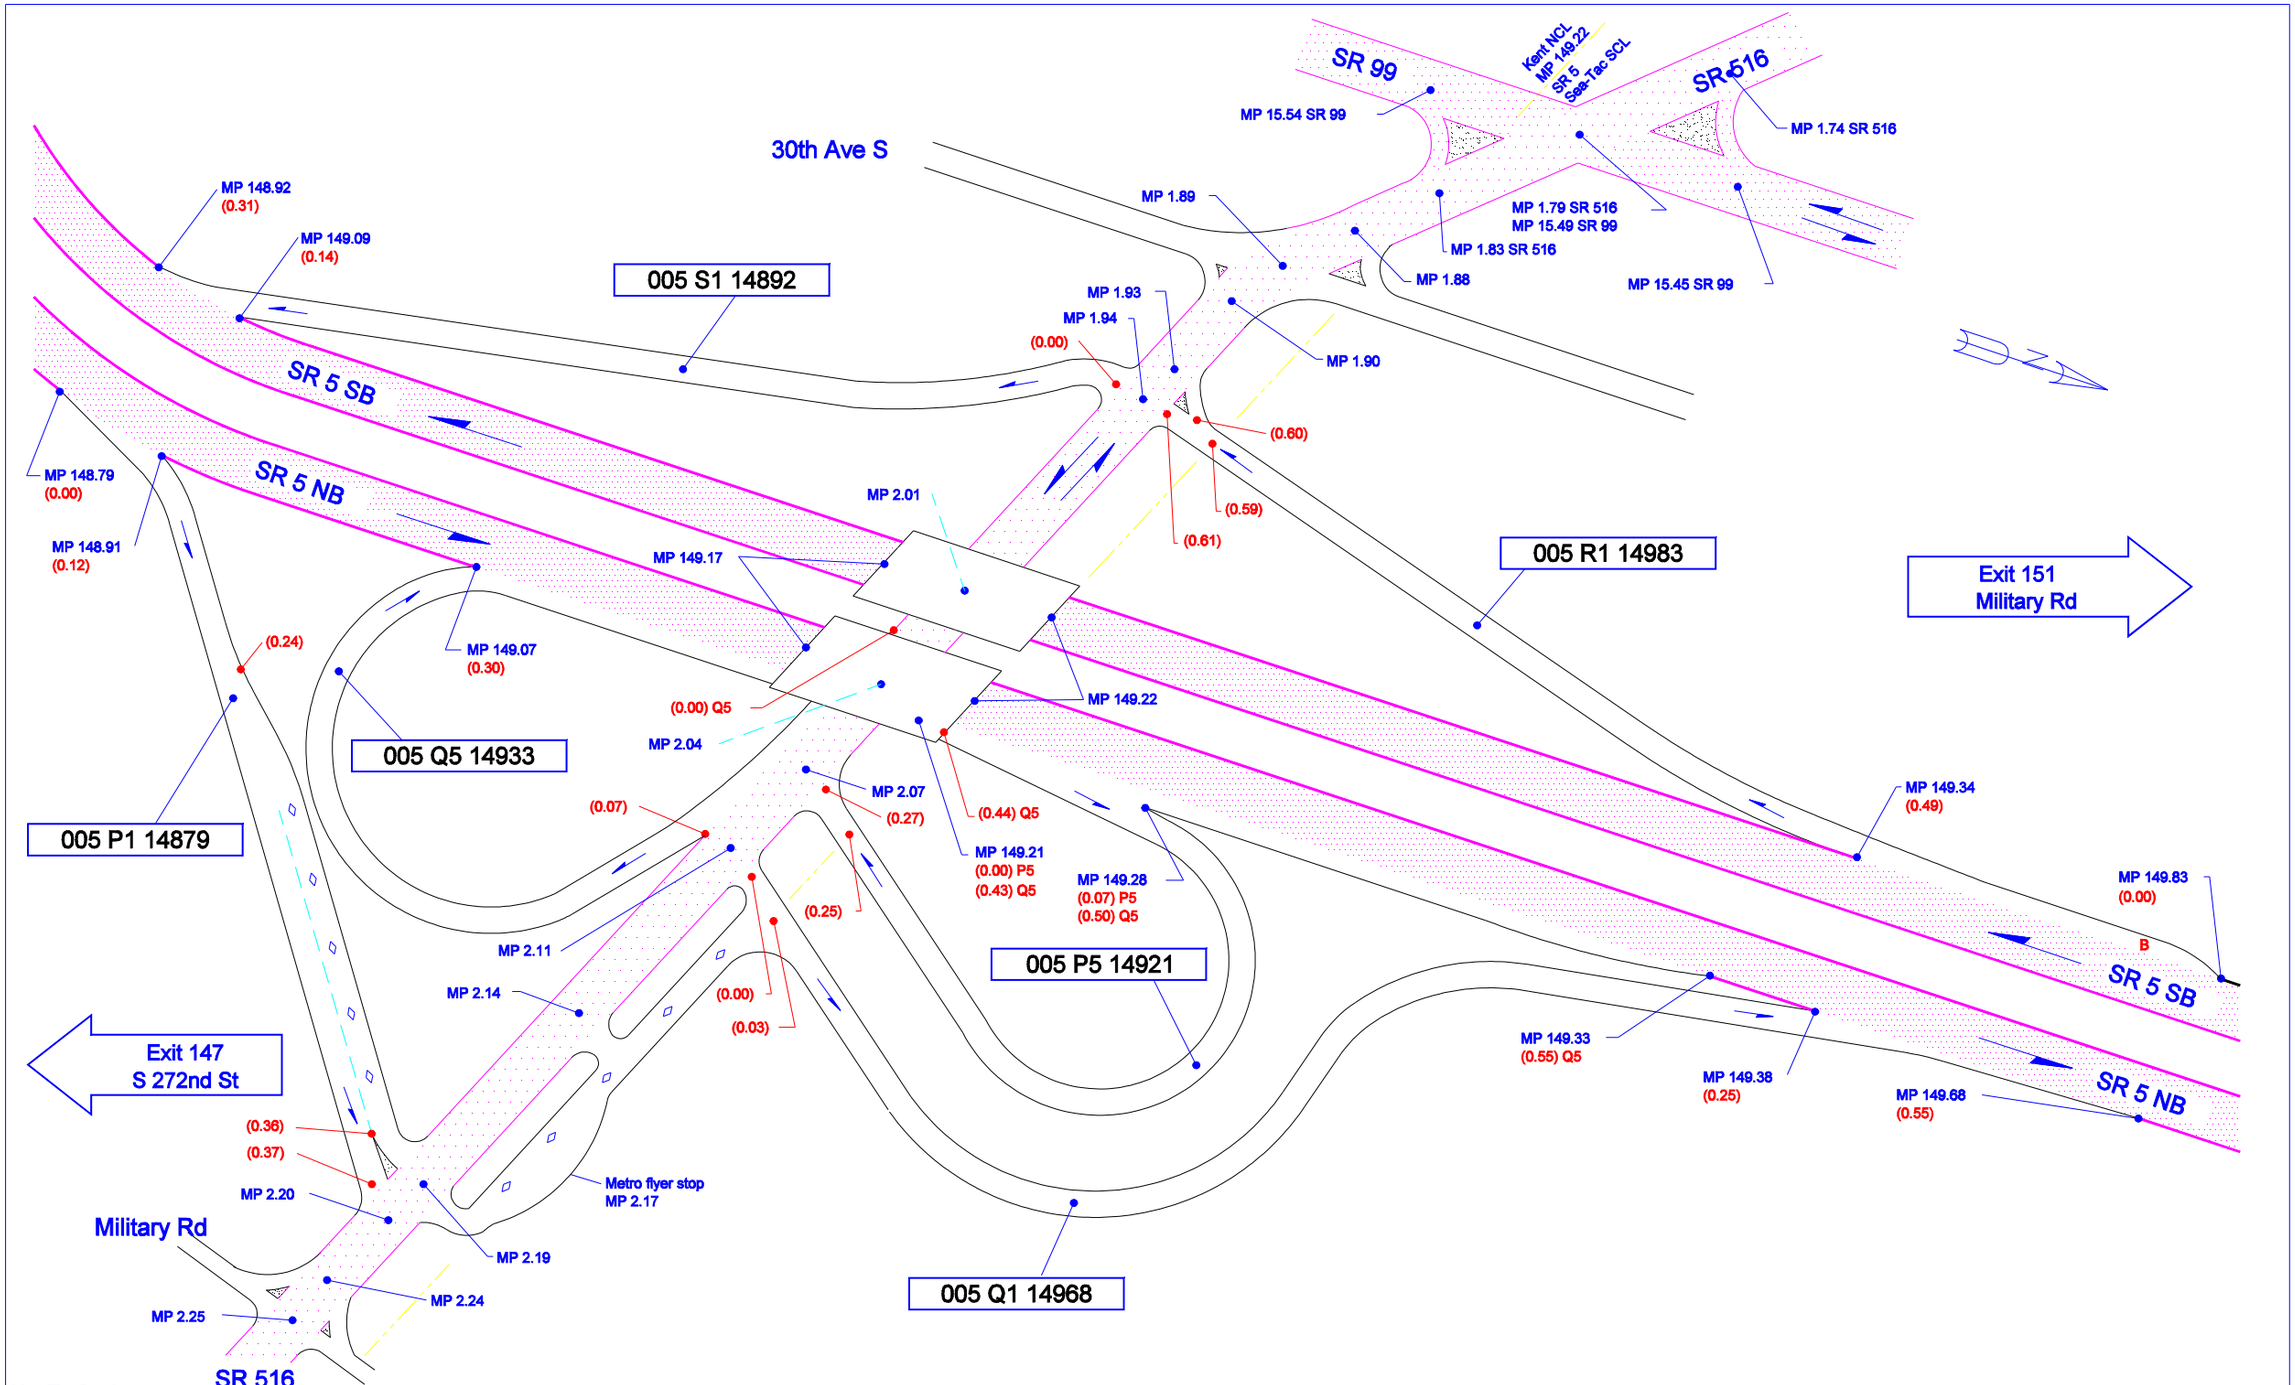

Not To Scale

9/17/2004	KLK	WSDOT NORTHWEST REGION	KENT/SEA TAC, KING COUNTY	JUNCTION SR 516	SR 5 - EXIT 149