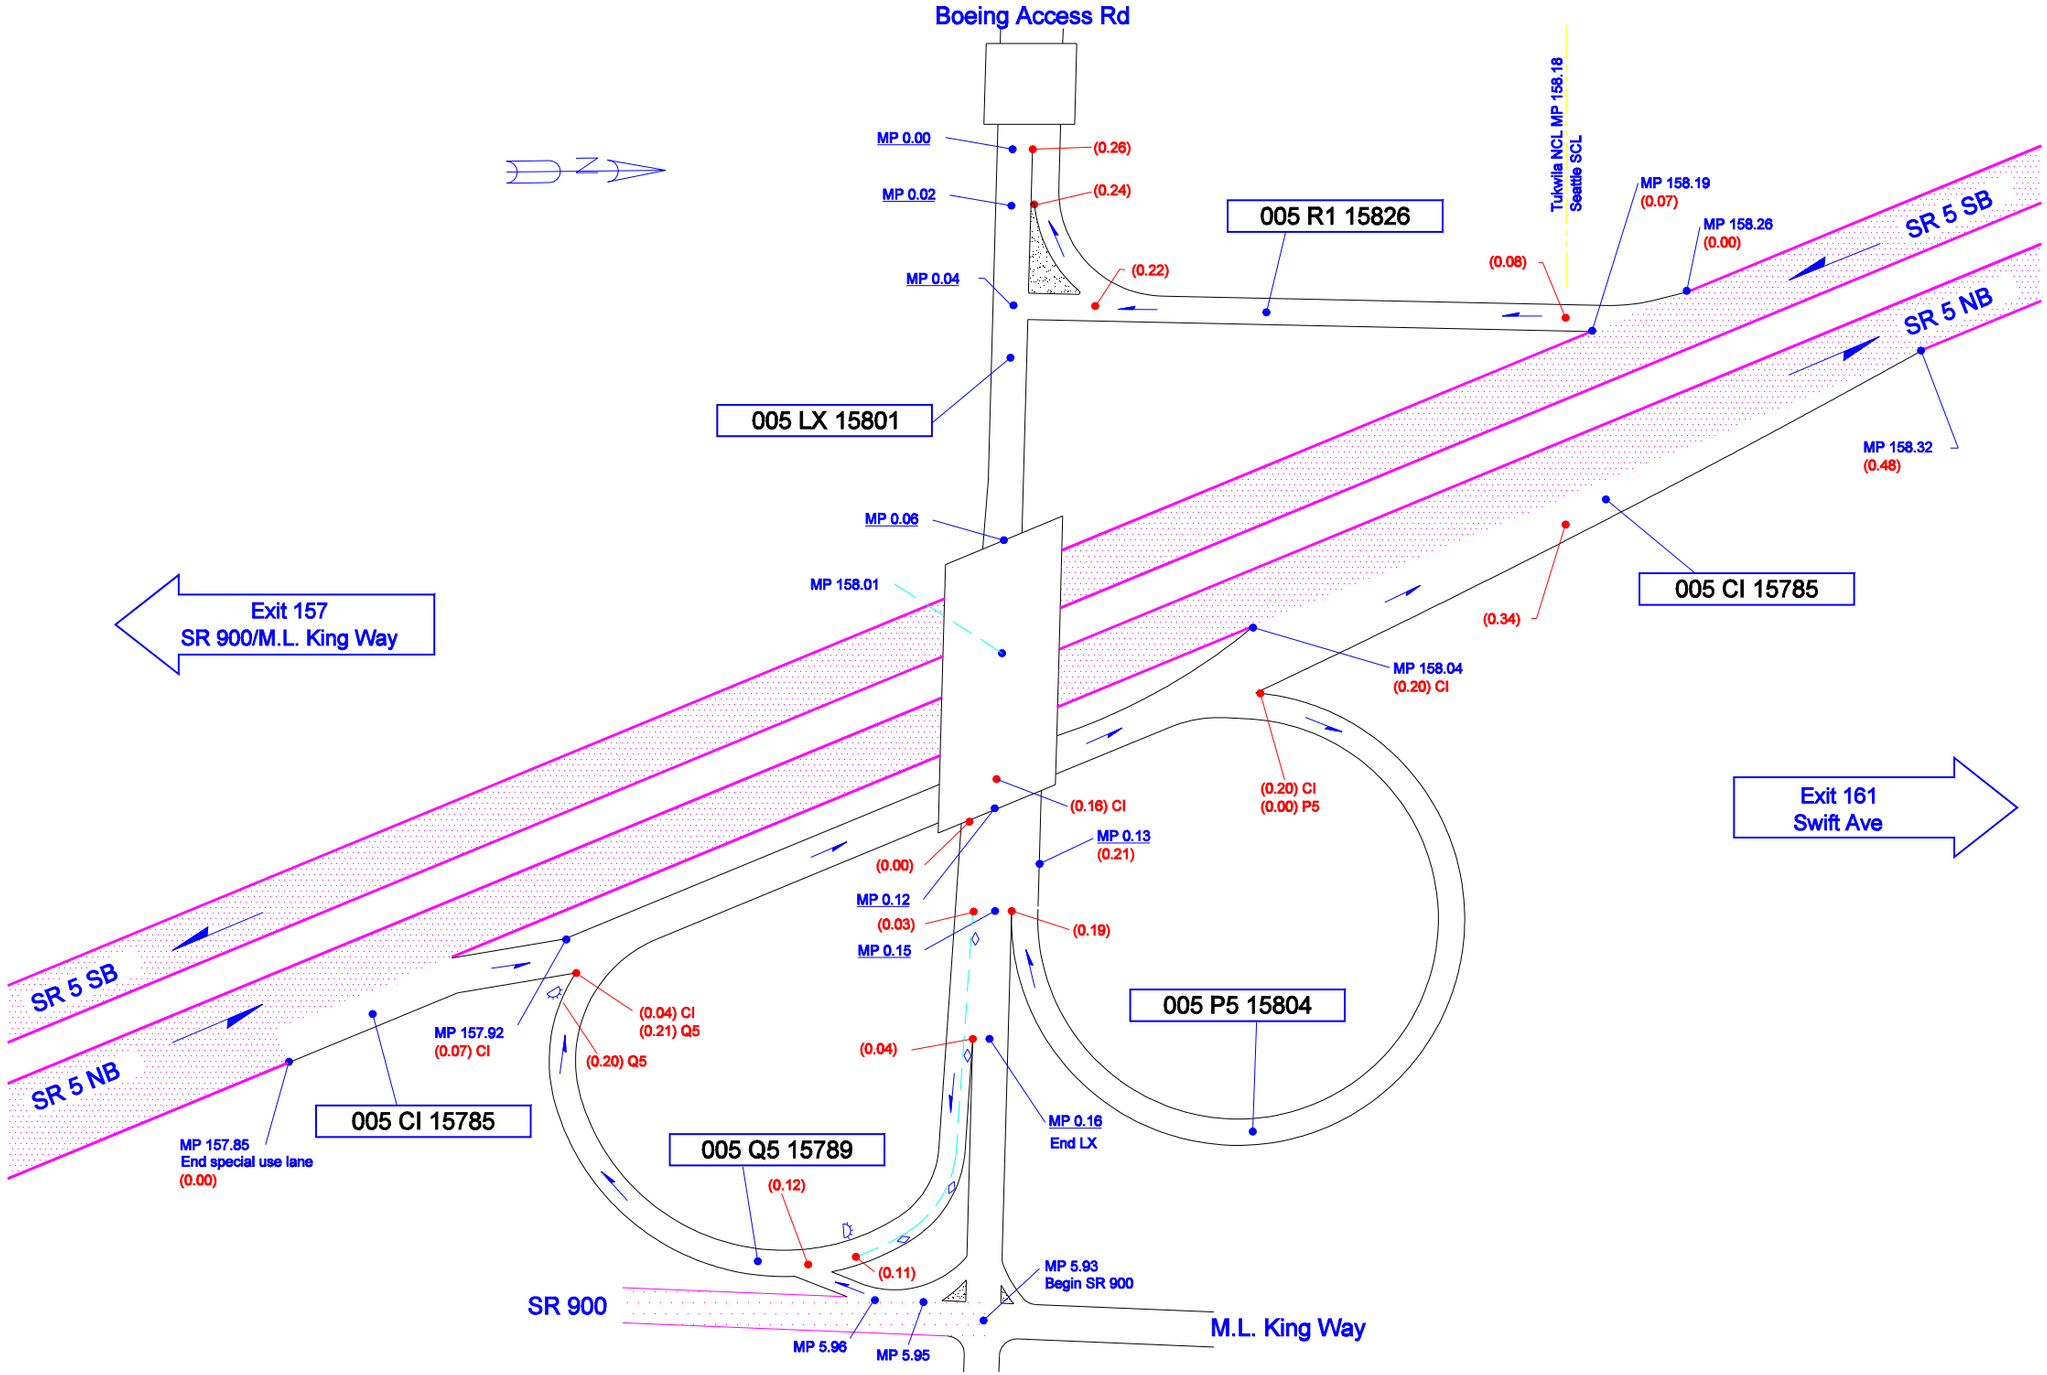

Not To Scale

9/17/2004	KLK	WSDOT NORTHWEST REGION	TUKWILA/SEATTLE, KING COUNTY	JUNCTION BOEING ACCESS RD	SR 5 - EXIT 158