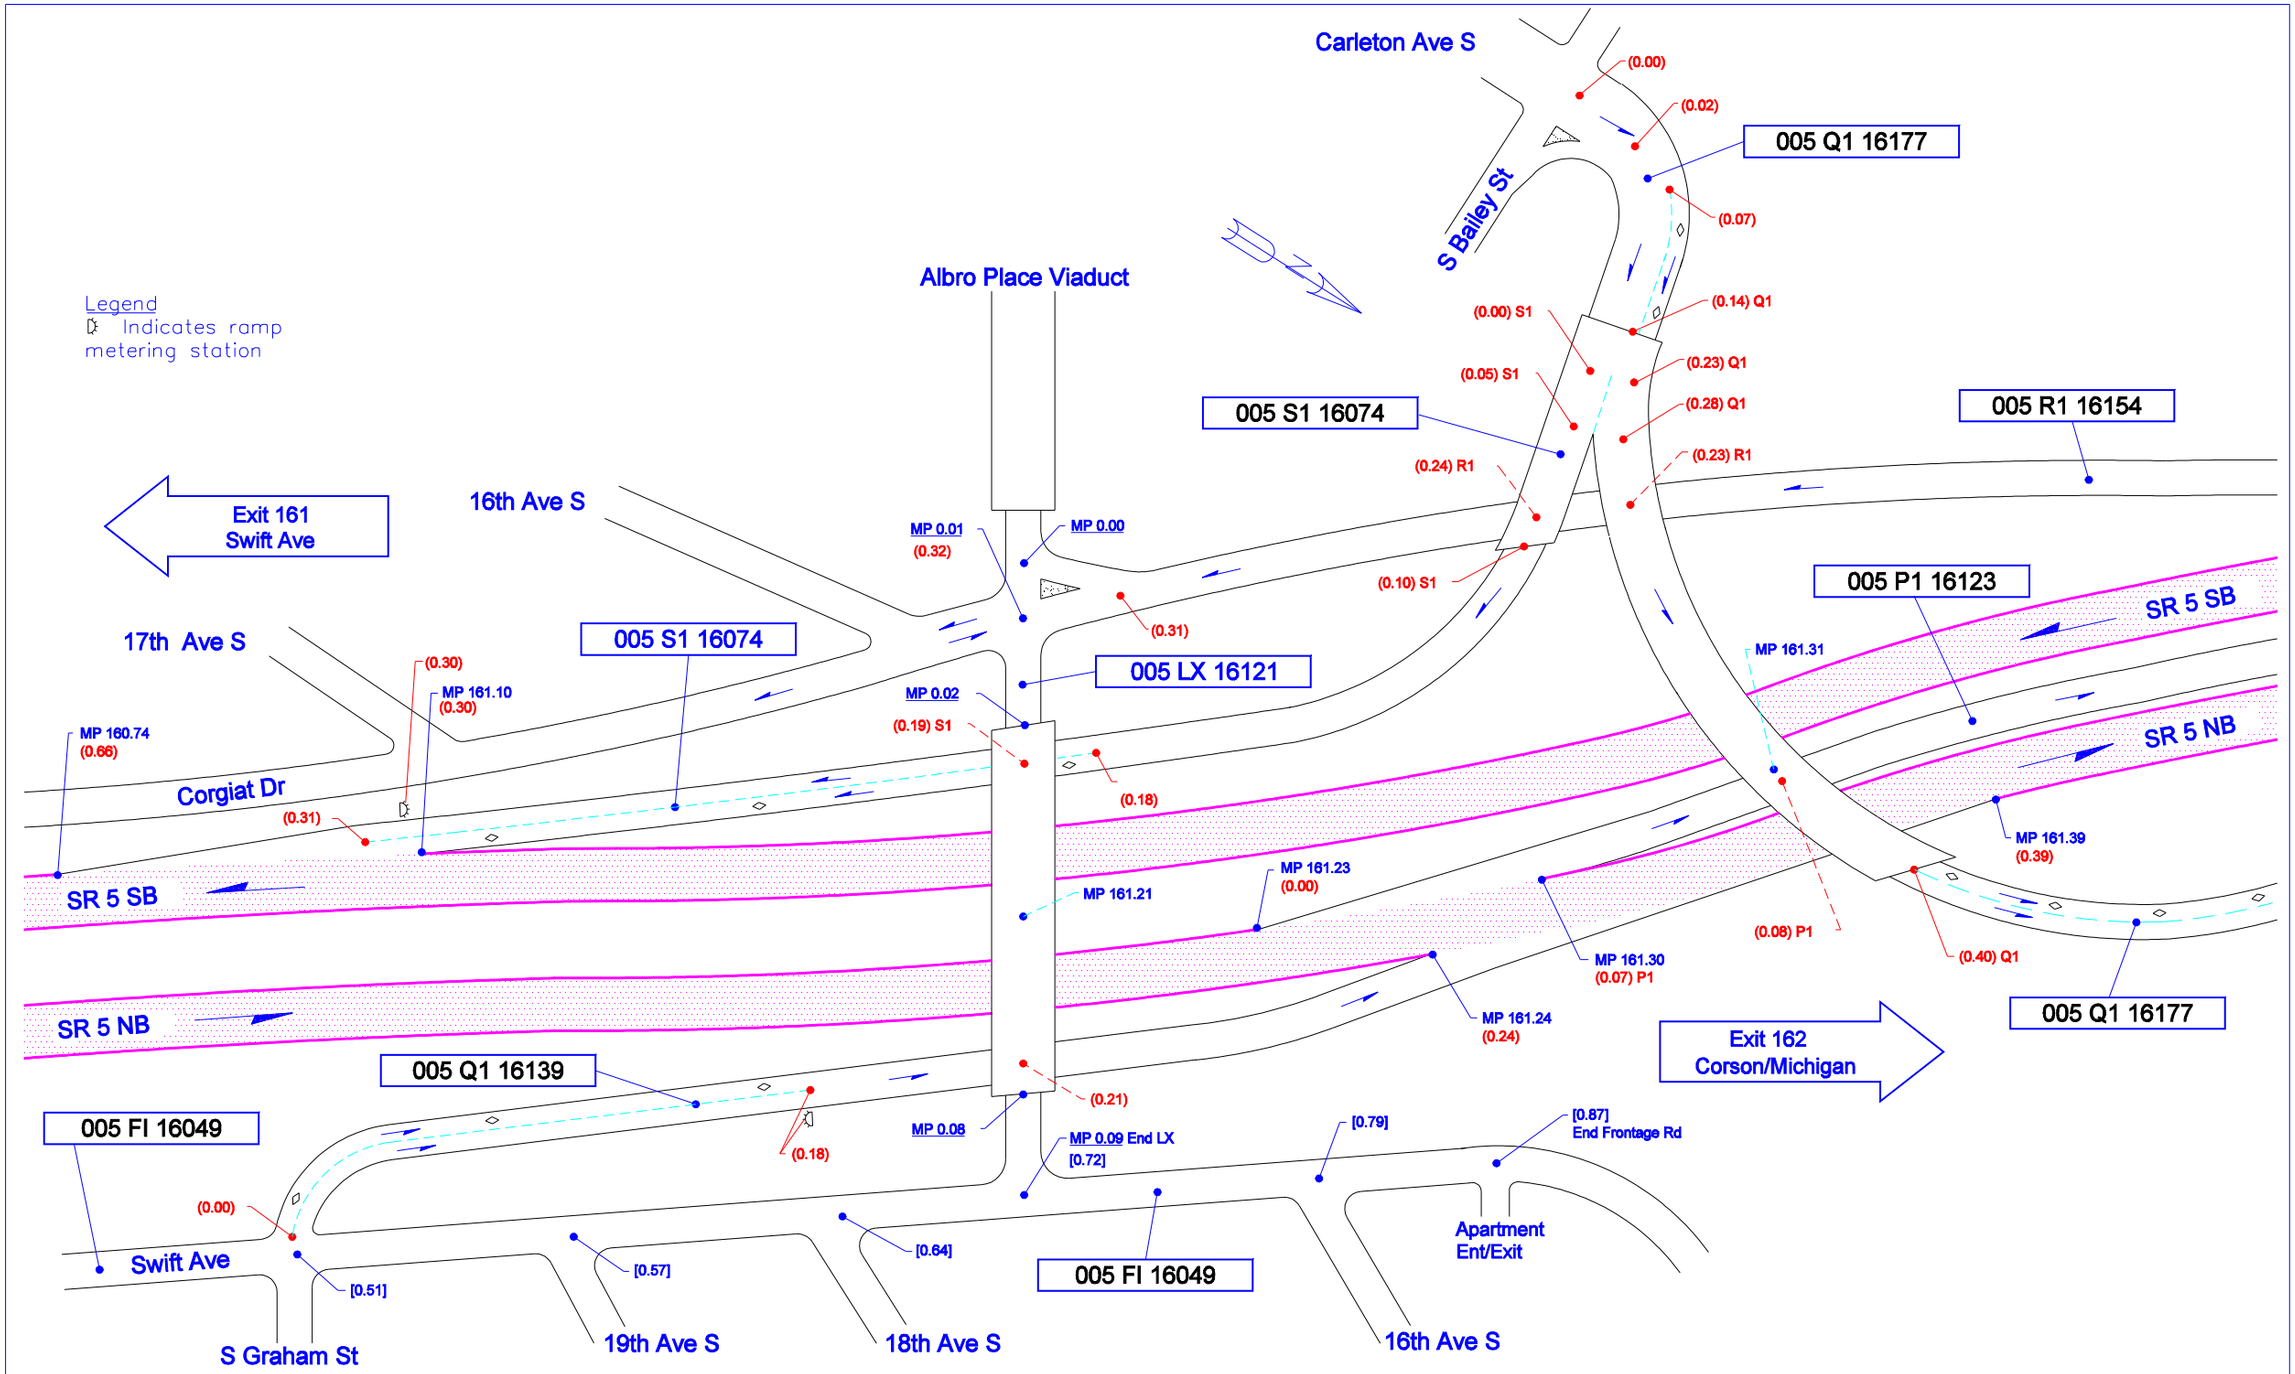

Not To Scale

05/01/2006	KWP	WSDOT NORTHWEST REGION	SEATTLE, KING COUNTY	JUNCTION ALBRO PLACE	SR 5 - EXIT 161