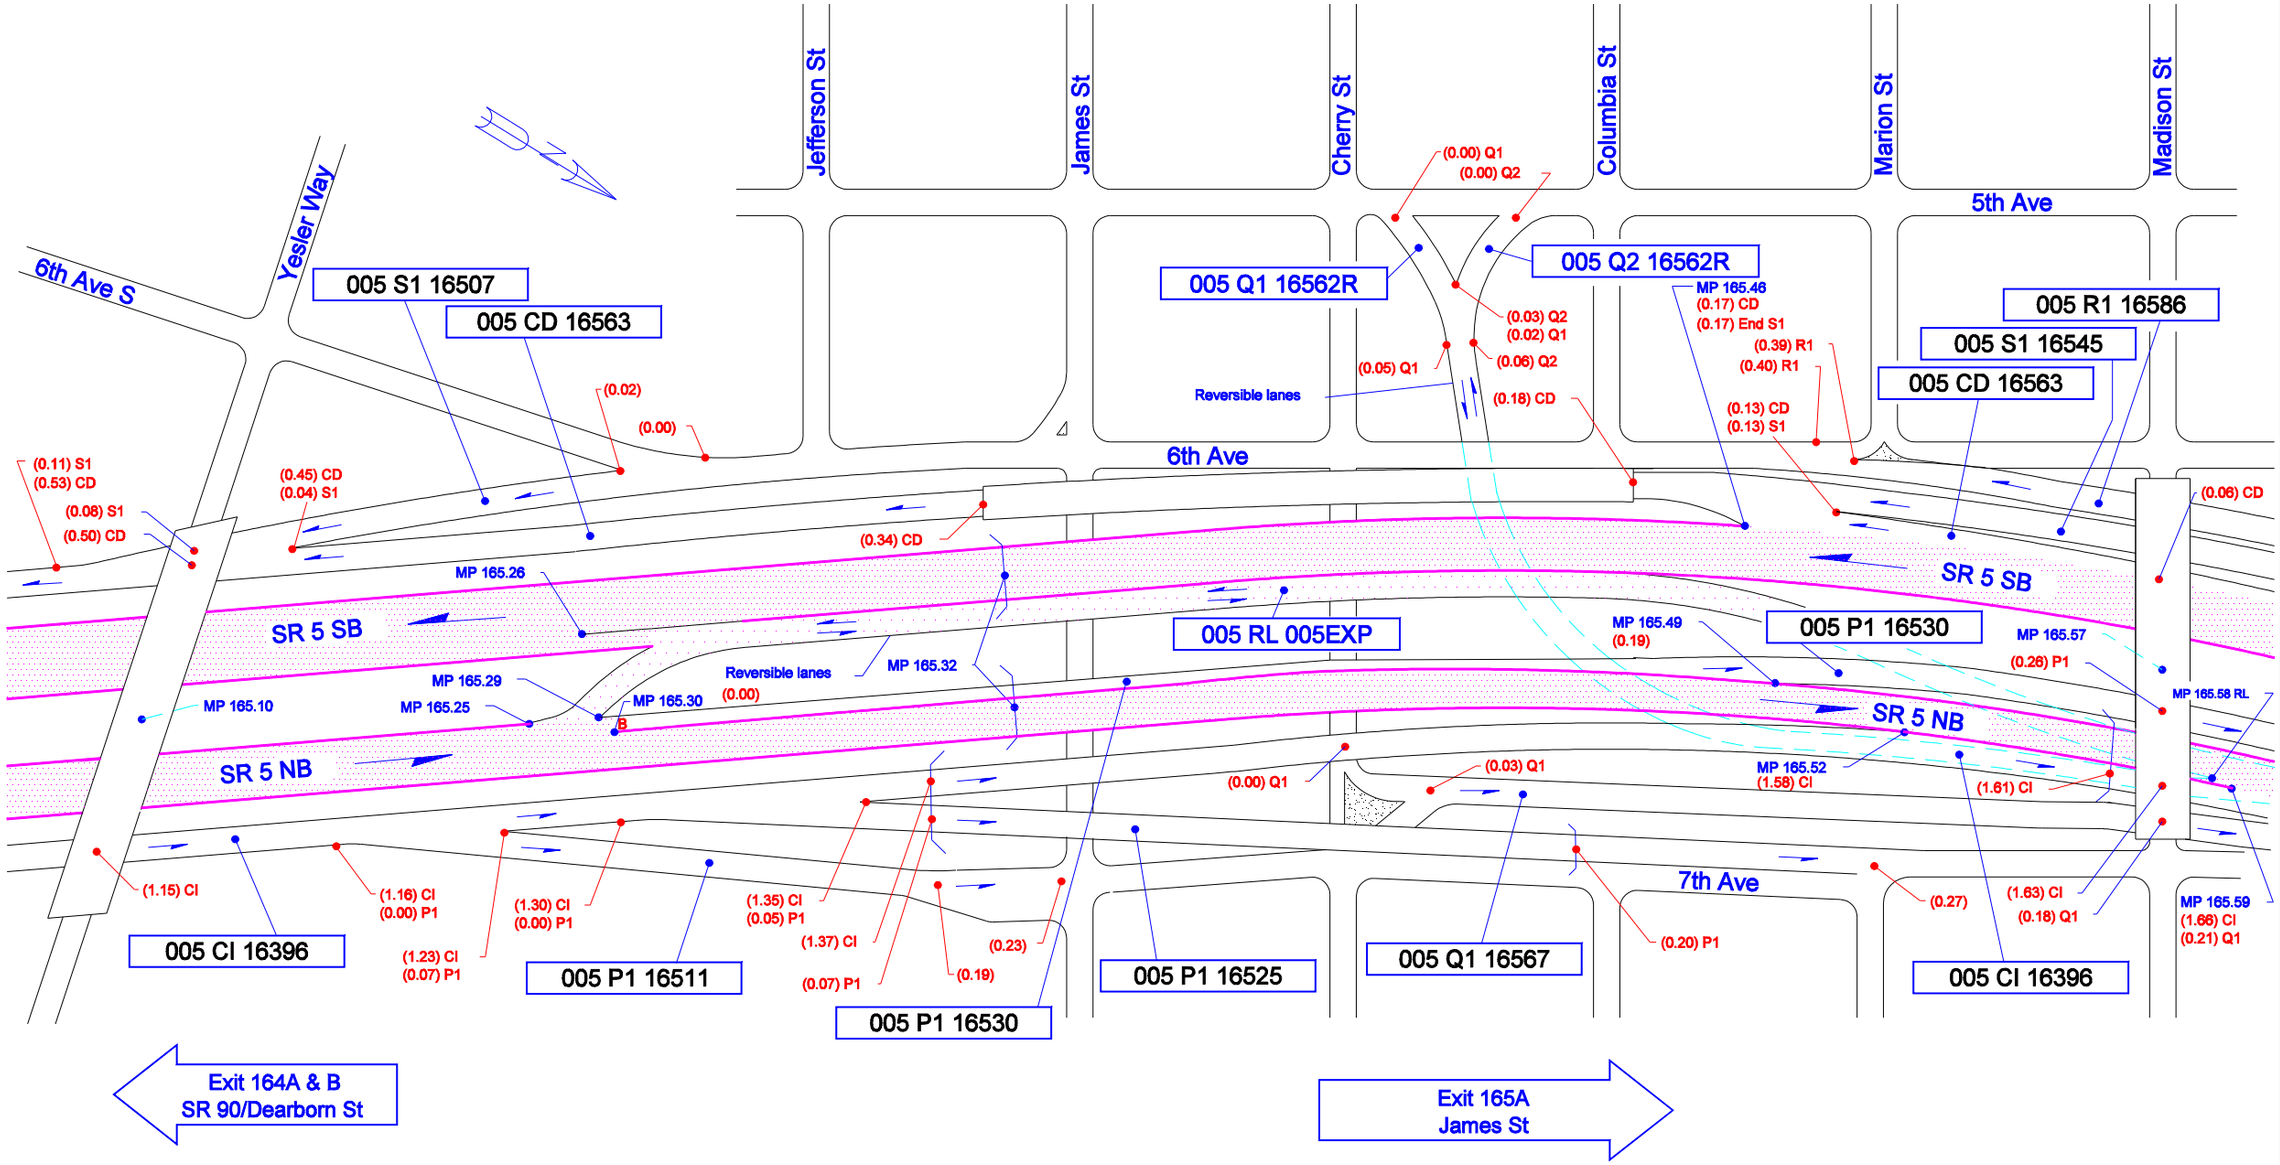

Not To Scale

9/17/2004	KLK	WSDOT NORTHWEST REGION	SEATTLE, KING COUNTY	JAMES ST/MADISON ST/SENECA ST	SR 5 - EXIT 165