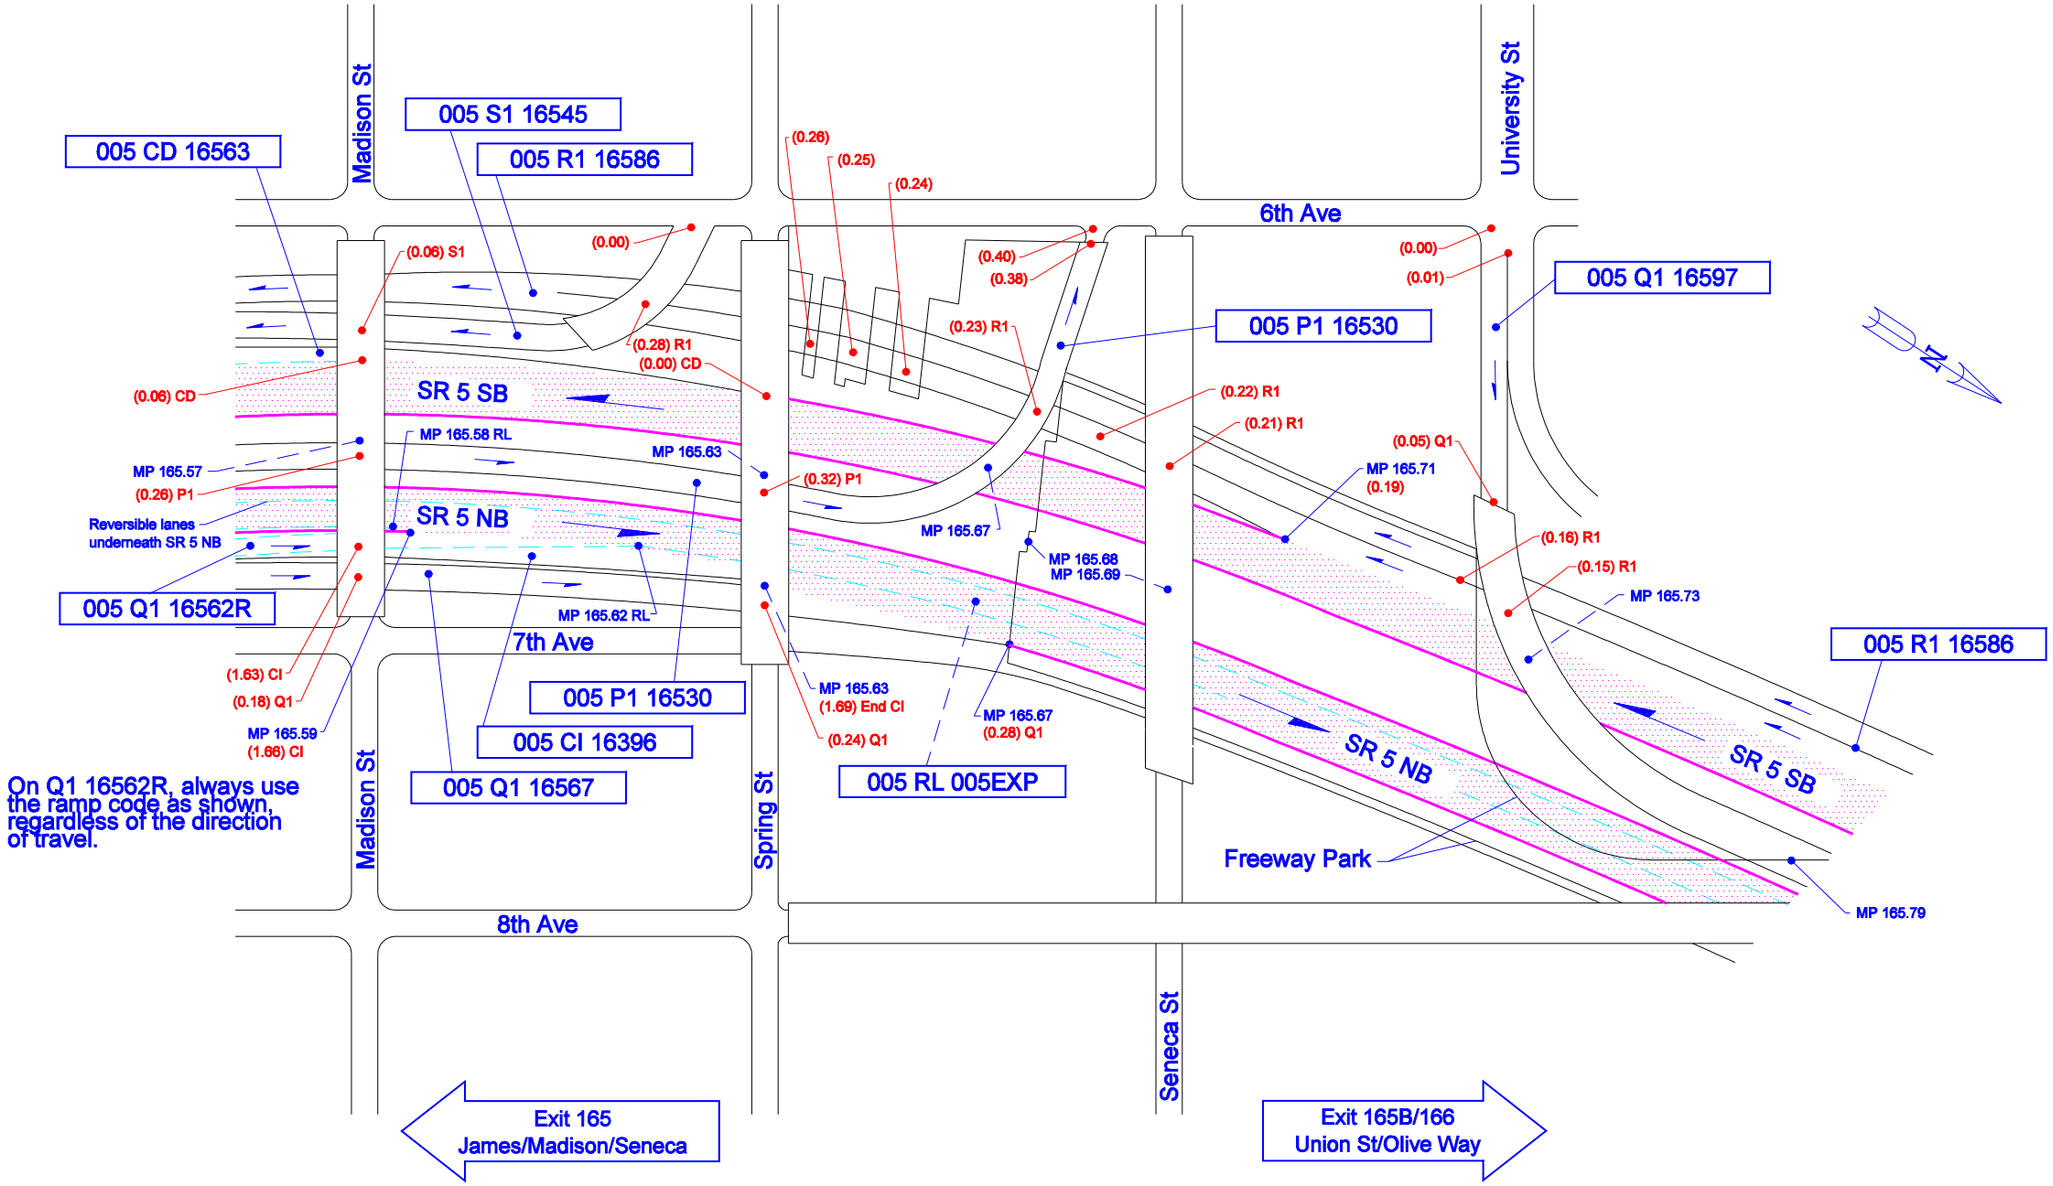

On Q1 16562R, always use the ramp code as shown, regardless of the direction of travel.

Not To Scale

08/25/2006	KLK	WSDOT NORTHWEST REGION	SEATTLE, KING COUNTY	JUNCTION JAMES ST	SR 5 - EXIT 165A