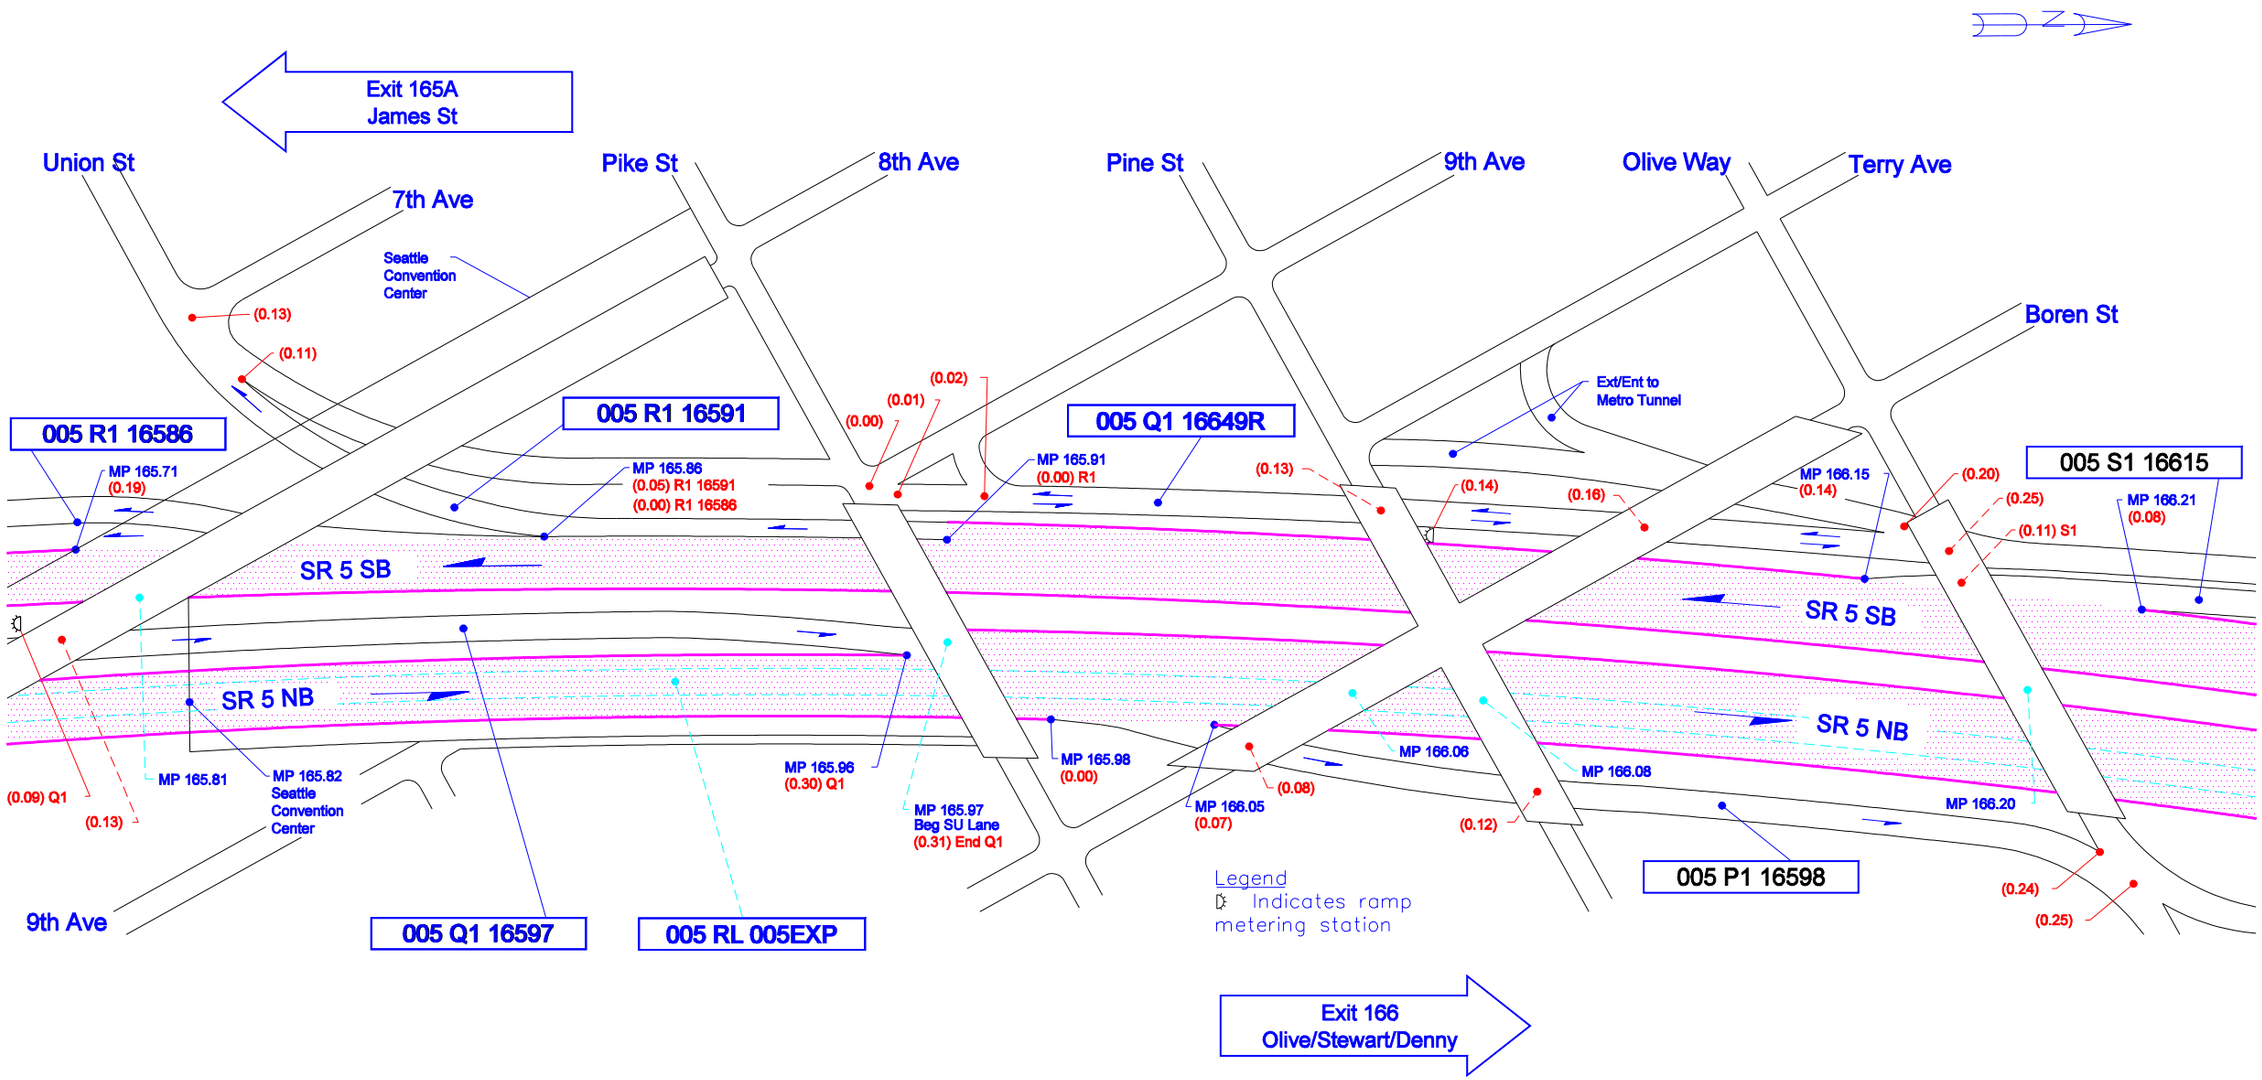

Not To Scale

04/14/2006	KLK	WSDOT NORTHWEST REGION	SEATTLE, KING COUNTY	UNION ST/OLIVE WAY	SR 5 - EXIT 165B/166