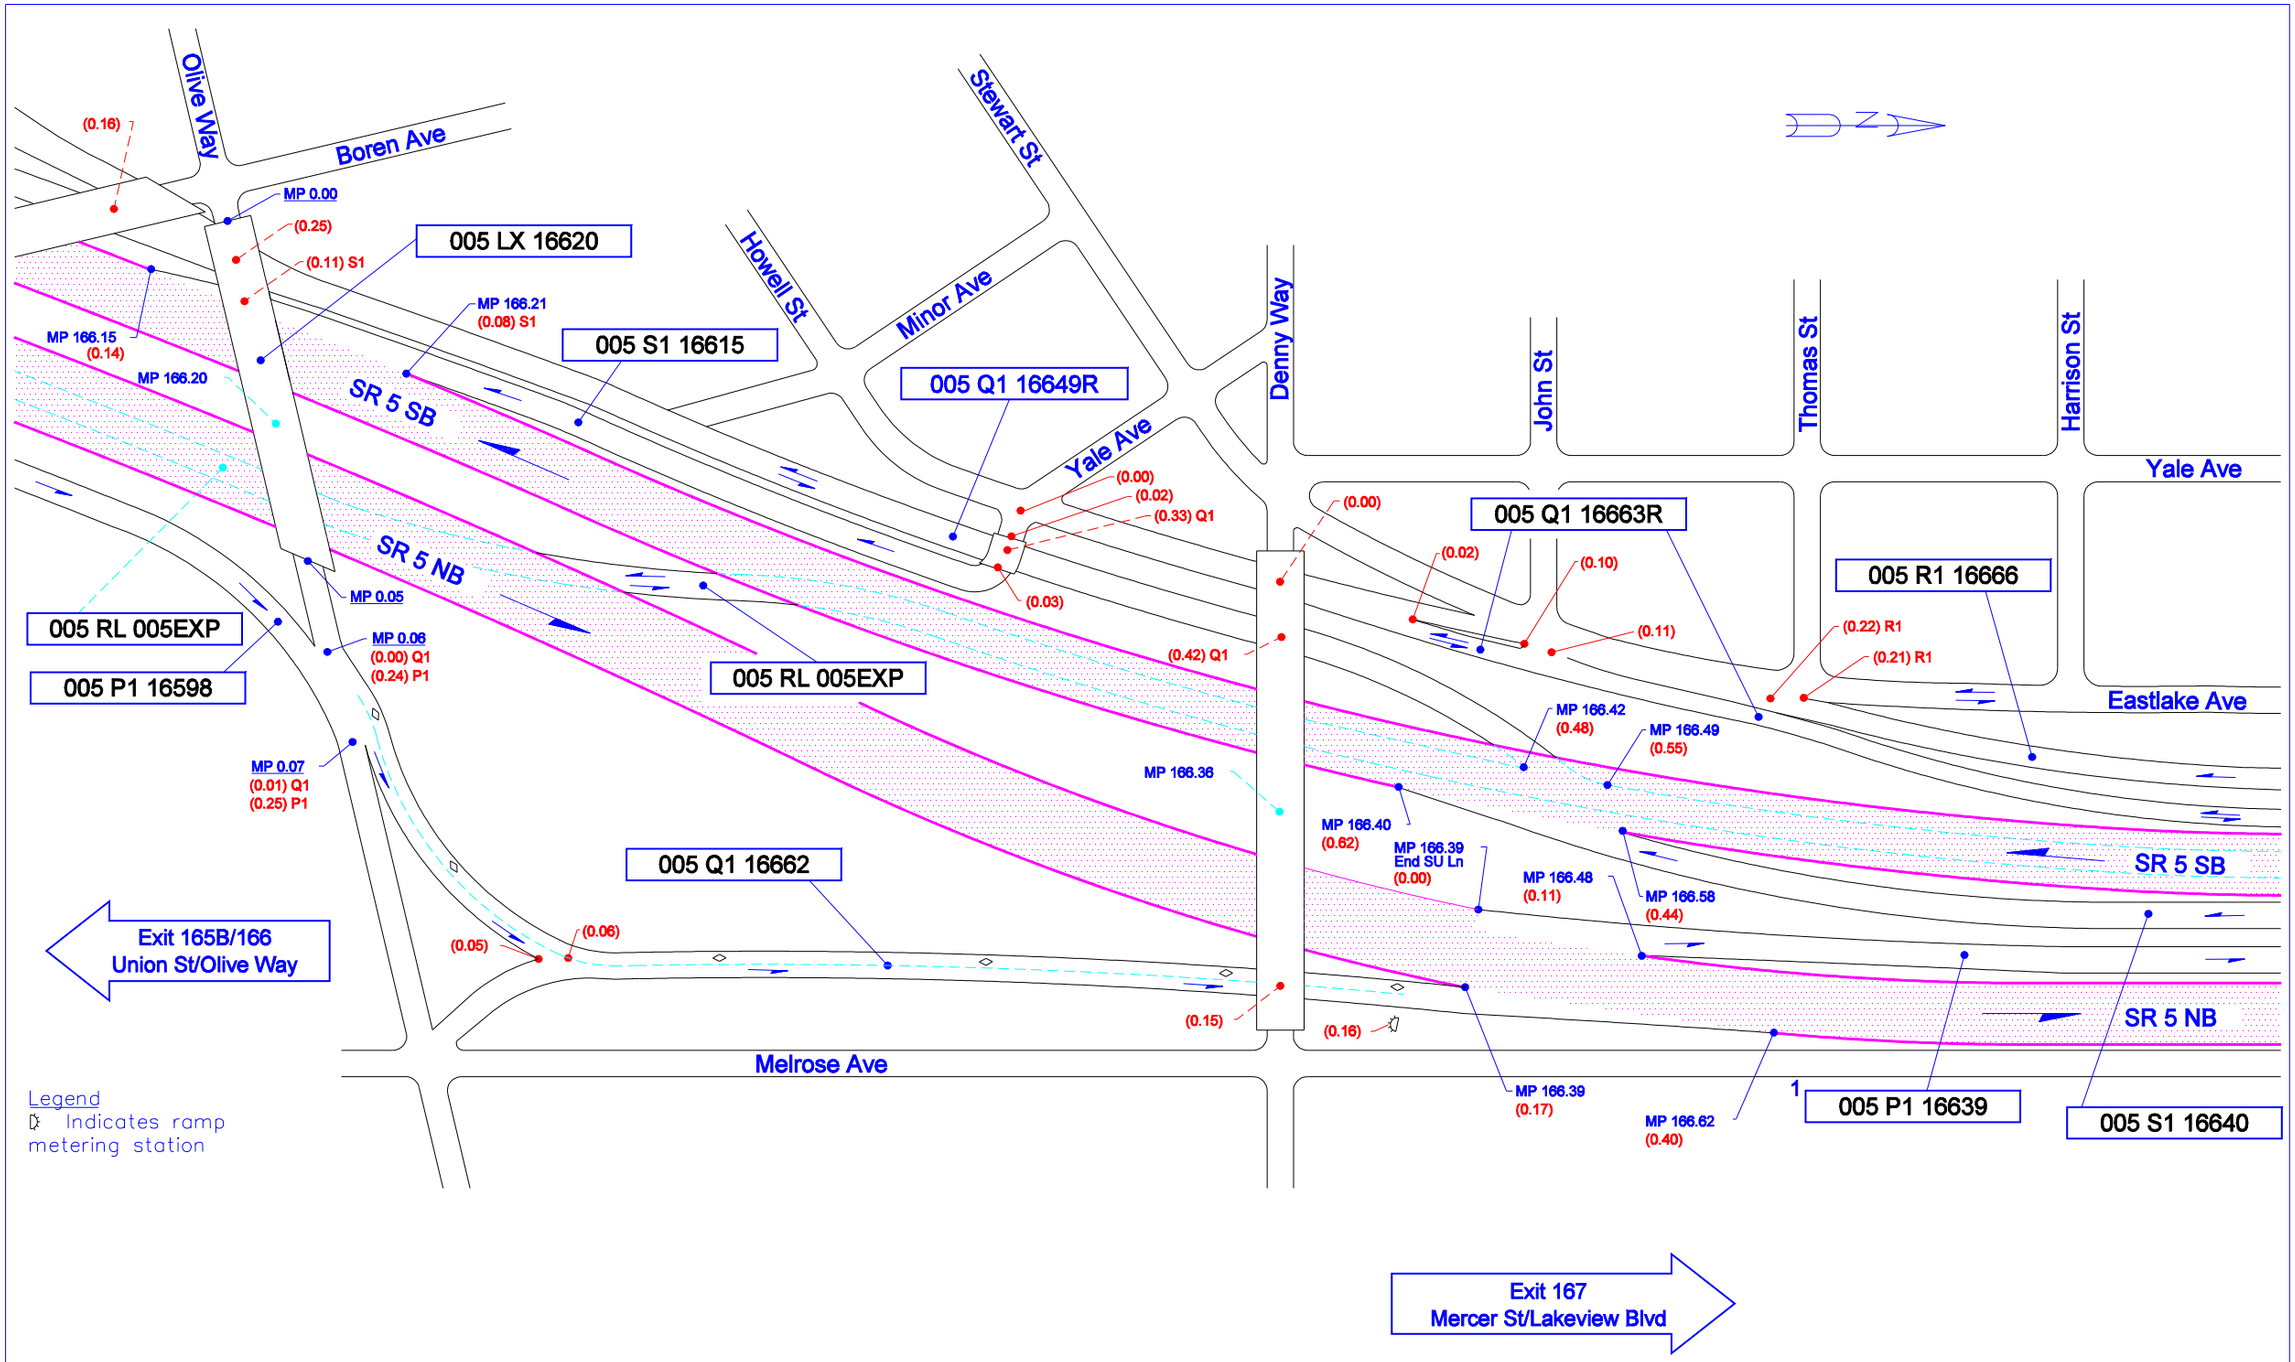

Not To Scale

5/19/2006	KLK	WSDOT NORTHWEST REGION	Seattle, King County	Jct Olive Way/Stewart St/Denny Way	SR 5 - Exit 166