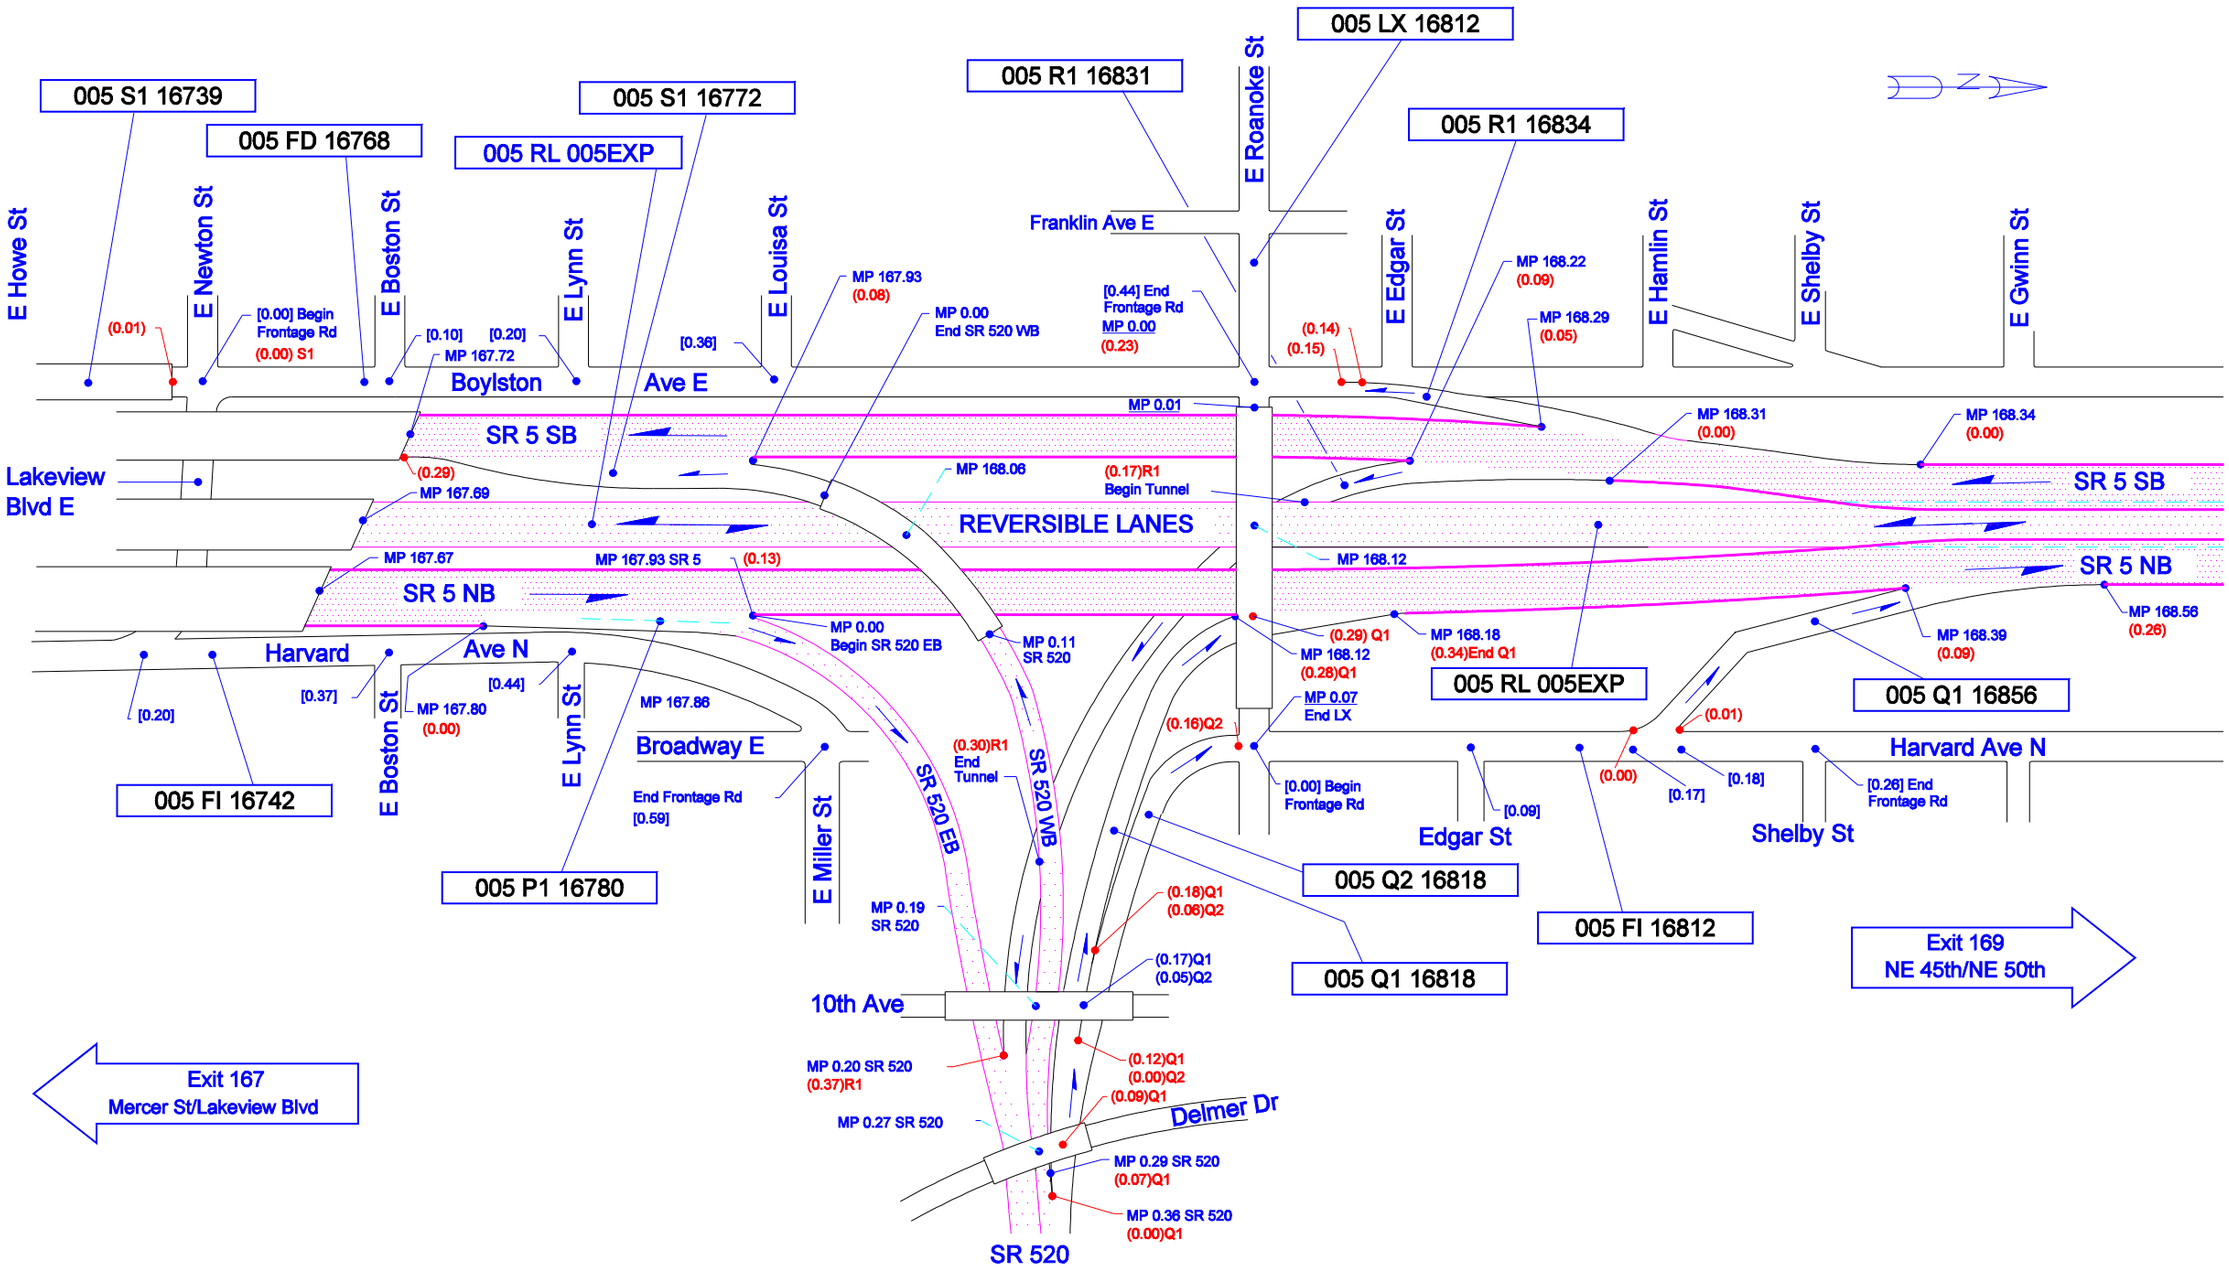

Not To Scale

5/24/2002	SLV	WSDOT NORTHWEST REGION	SEATTLE, KING COUNTY	SR 520/ROANOKE ST/BOYLSTON AVE	SR 5 - EXIT 168A/B