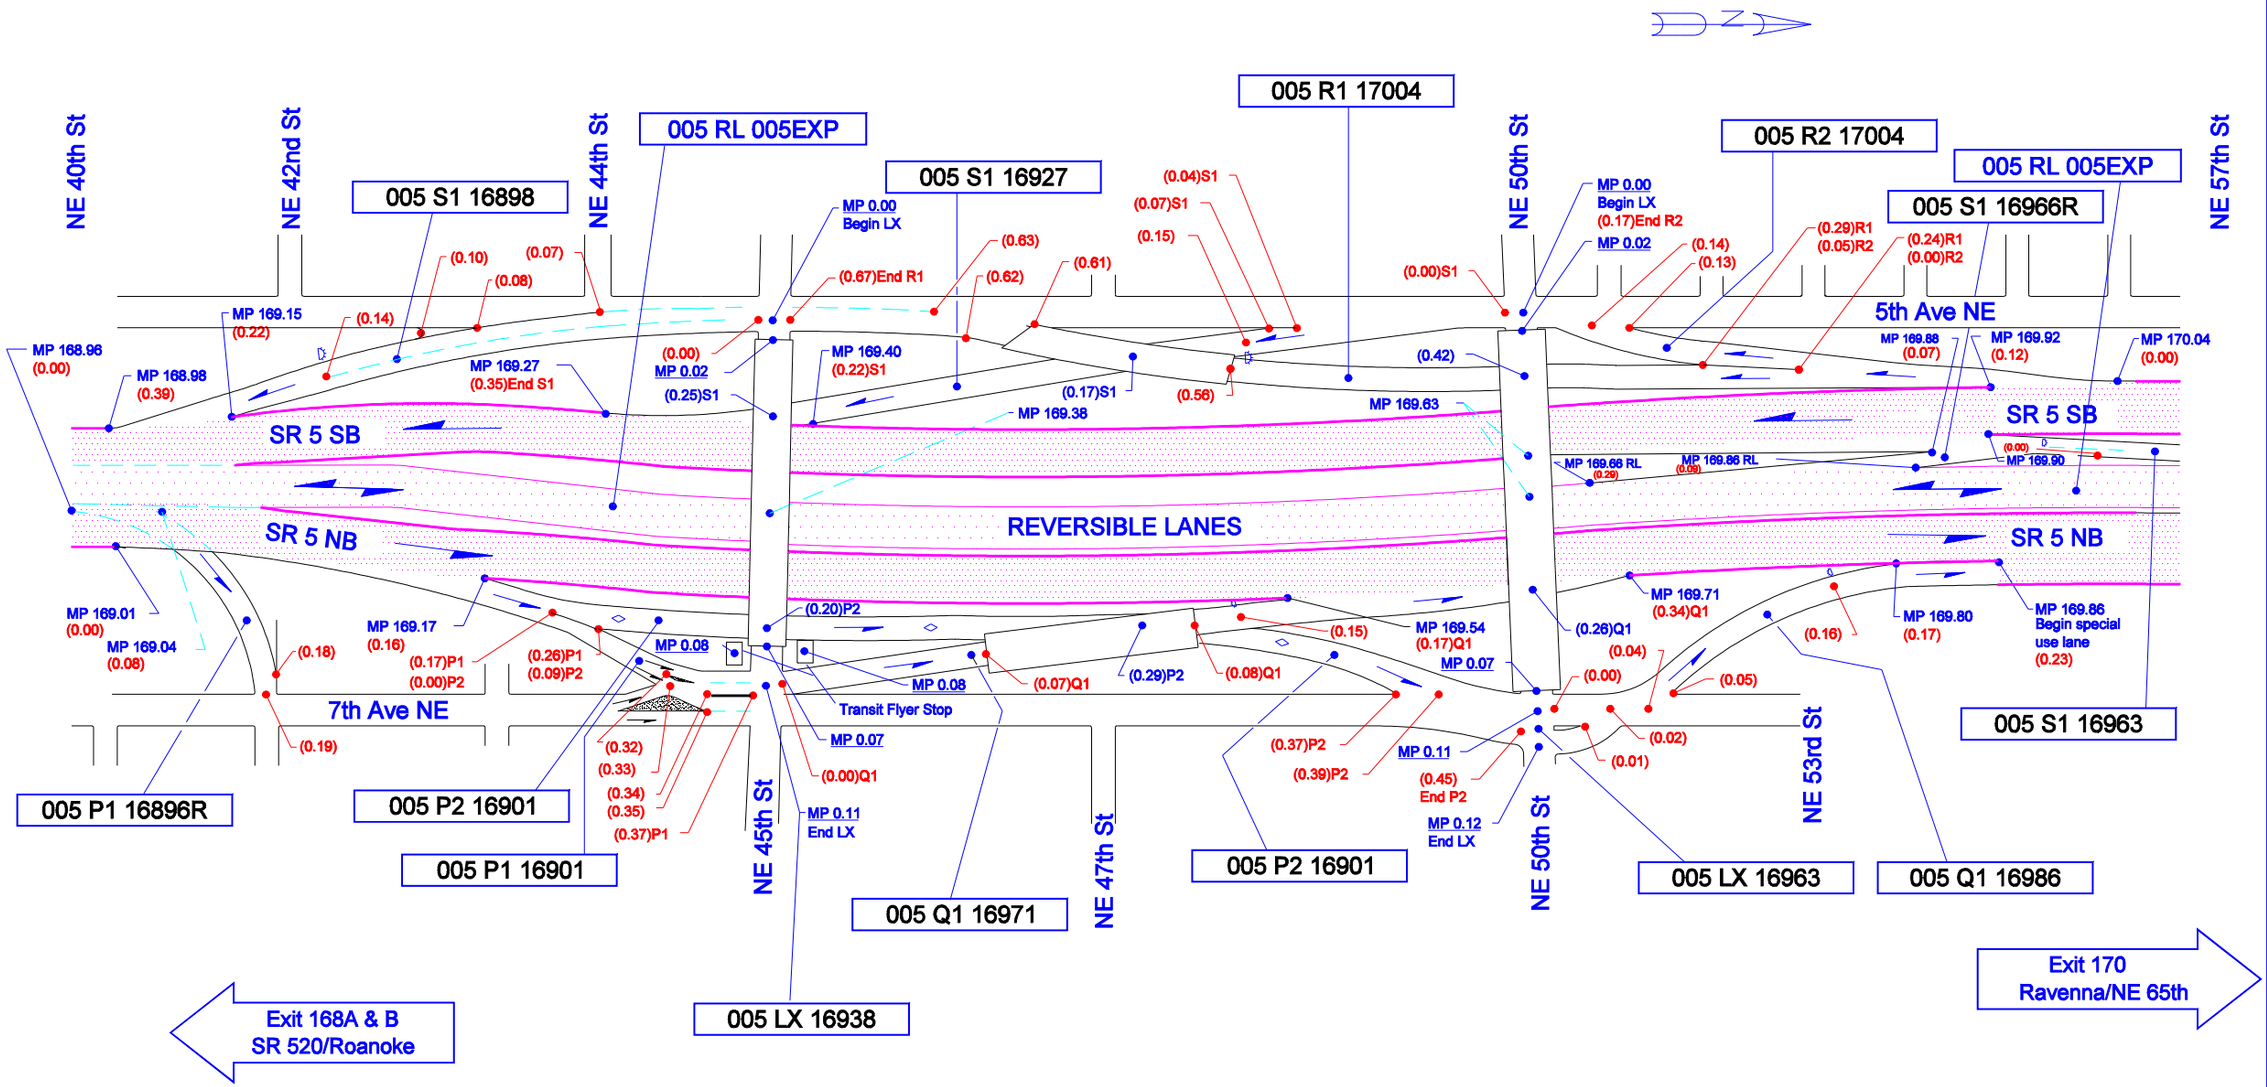

Not To Scale

6/14/2002	SLV	WSDOT NORTHWEST REGION	SEATTLE, KING COUNTY	JCT NE 45TH ST/NE 50TH ST	SR 5 - EXIT 169