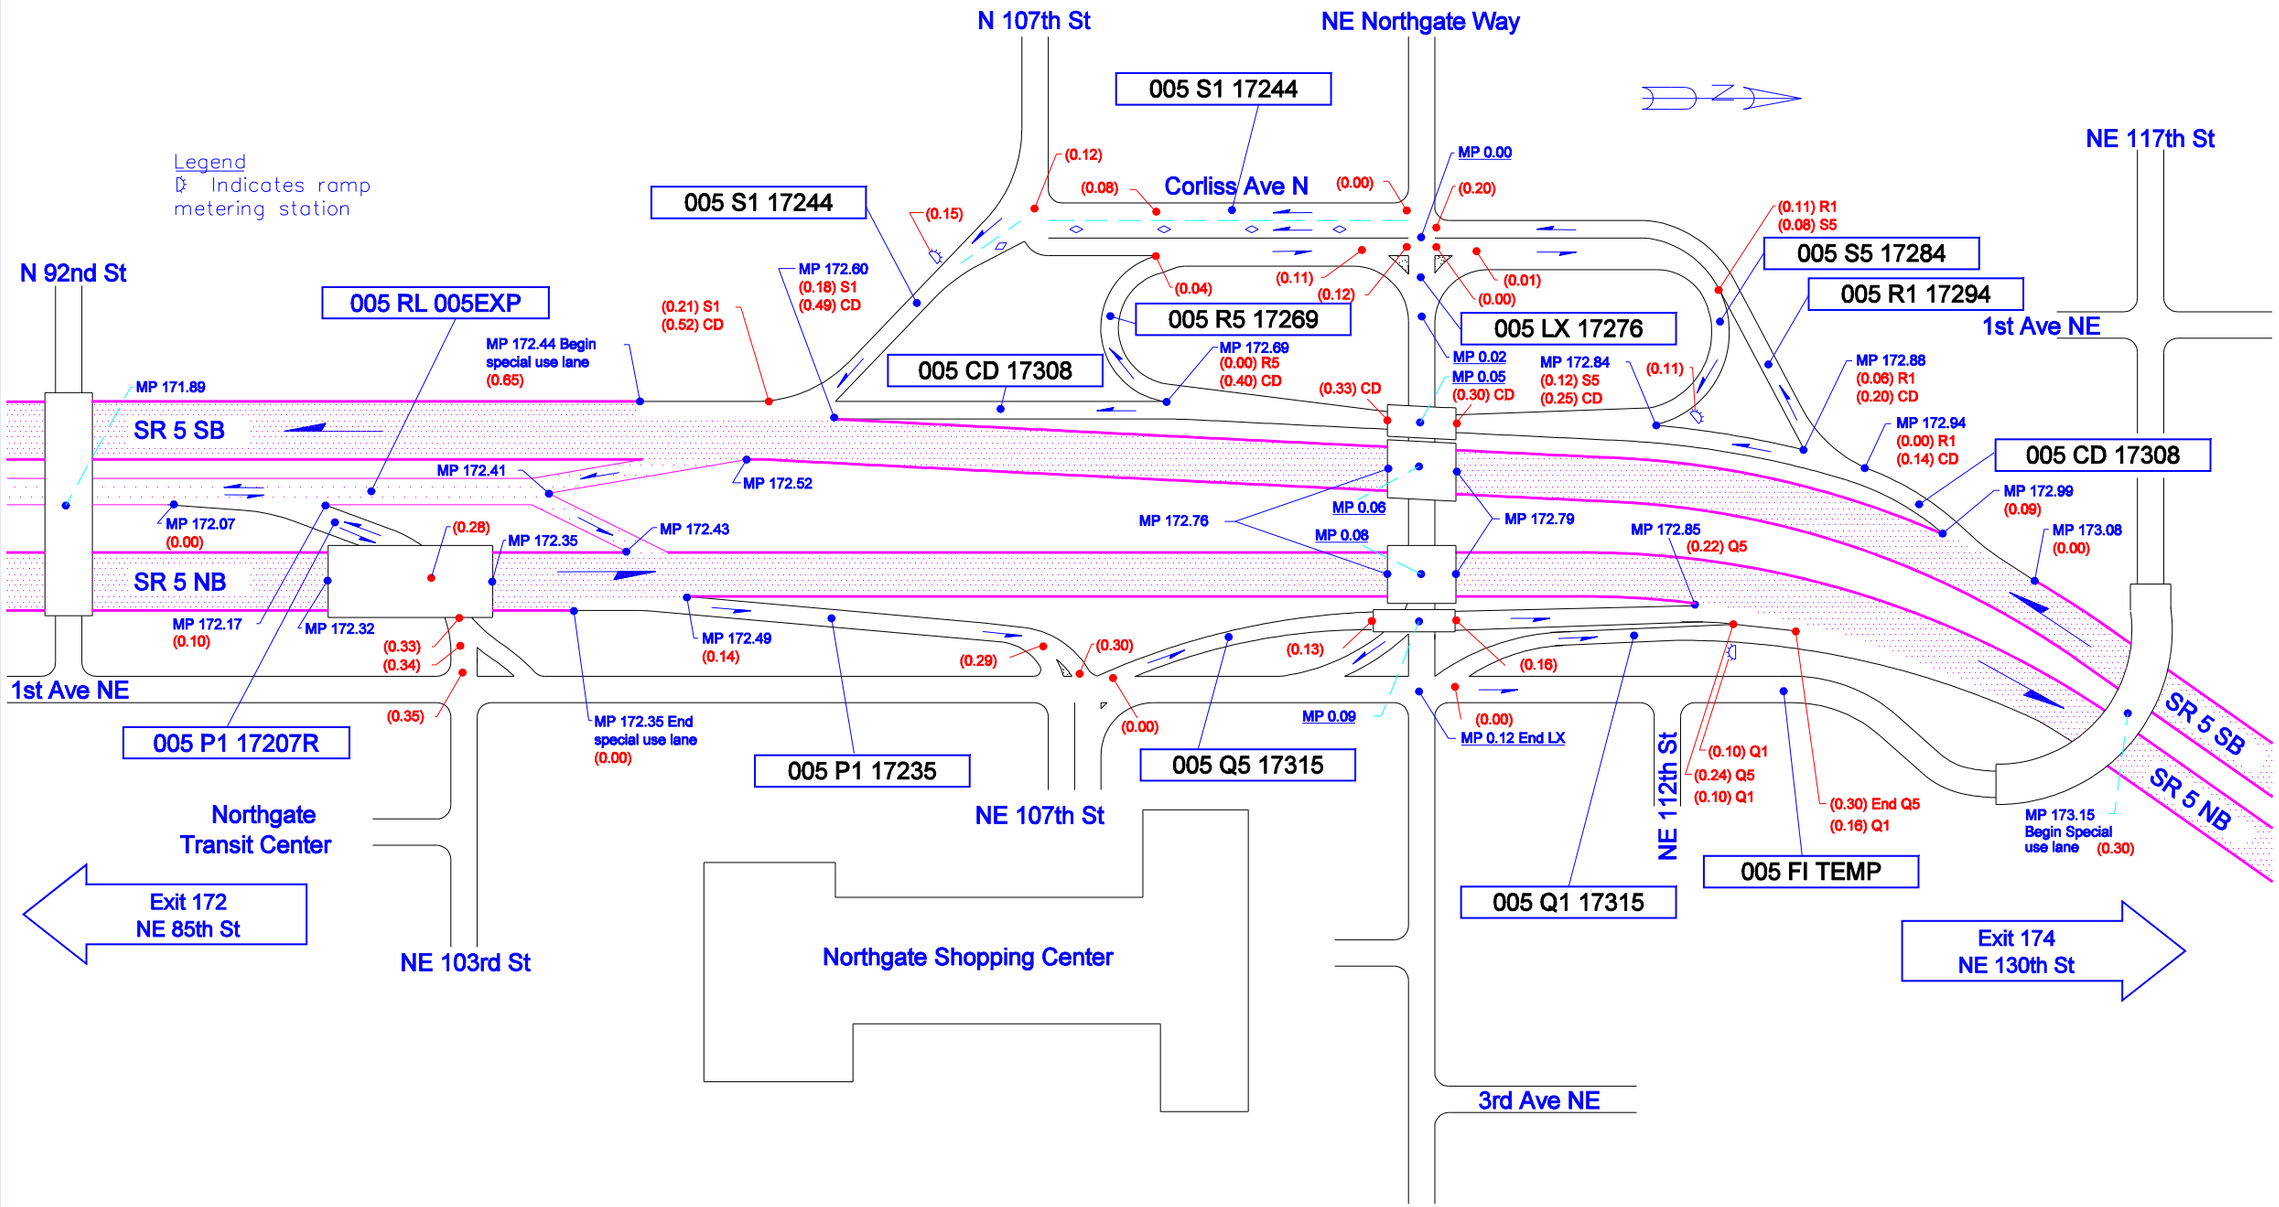

Not To Scale

06/16/2005	KLK	WSDOT NORTHWEST REGION	SEATTLE, KING COUNTY	JUNCTION NE NORTHGATE WAY	SR 5 - EXIT 173