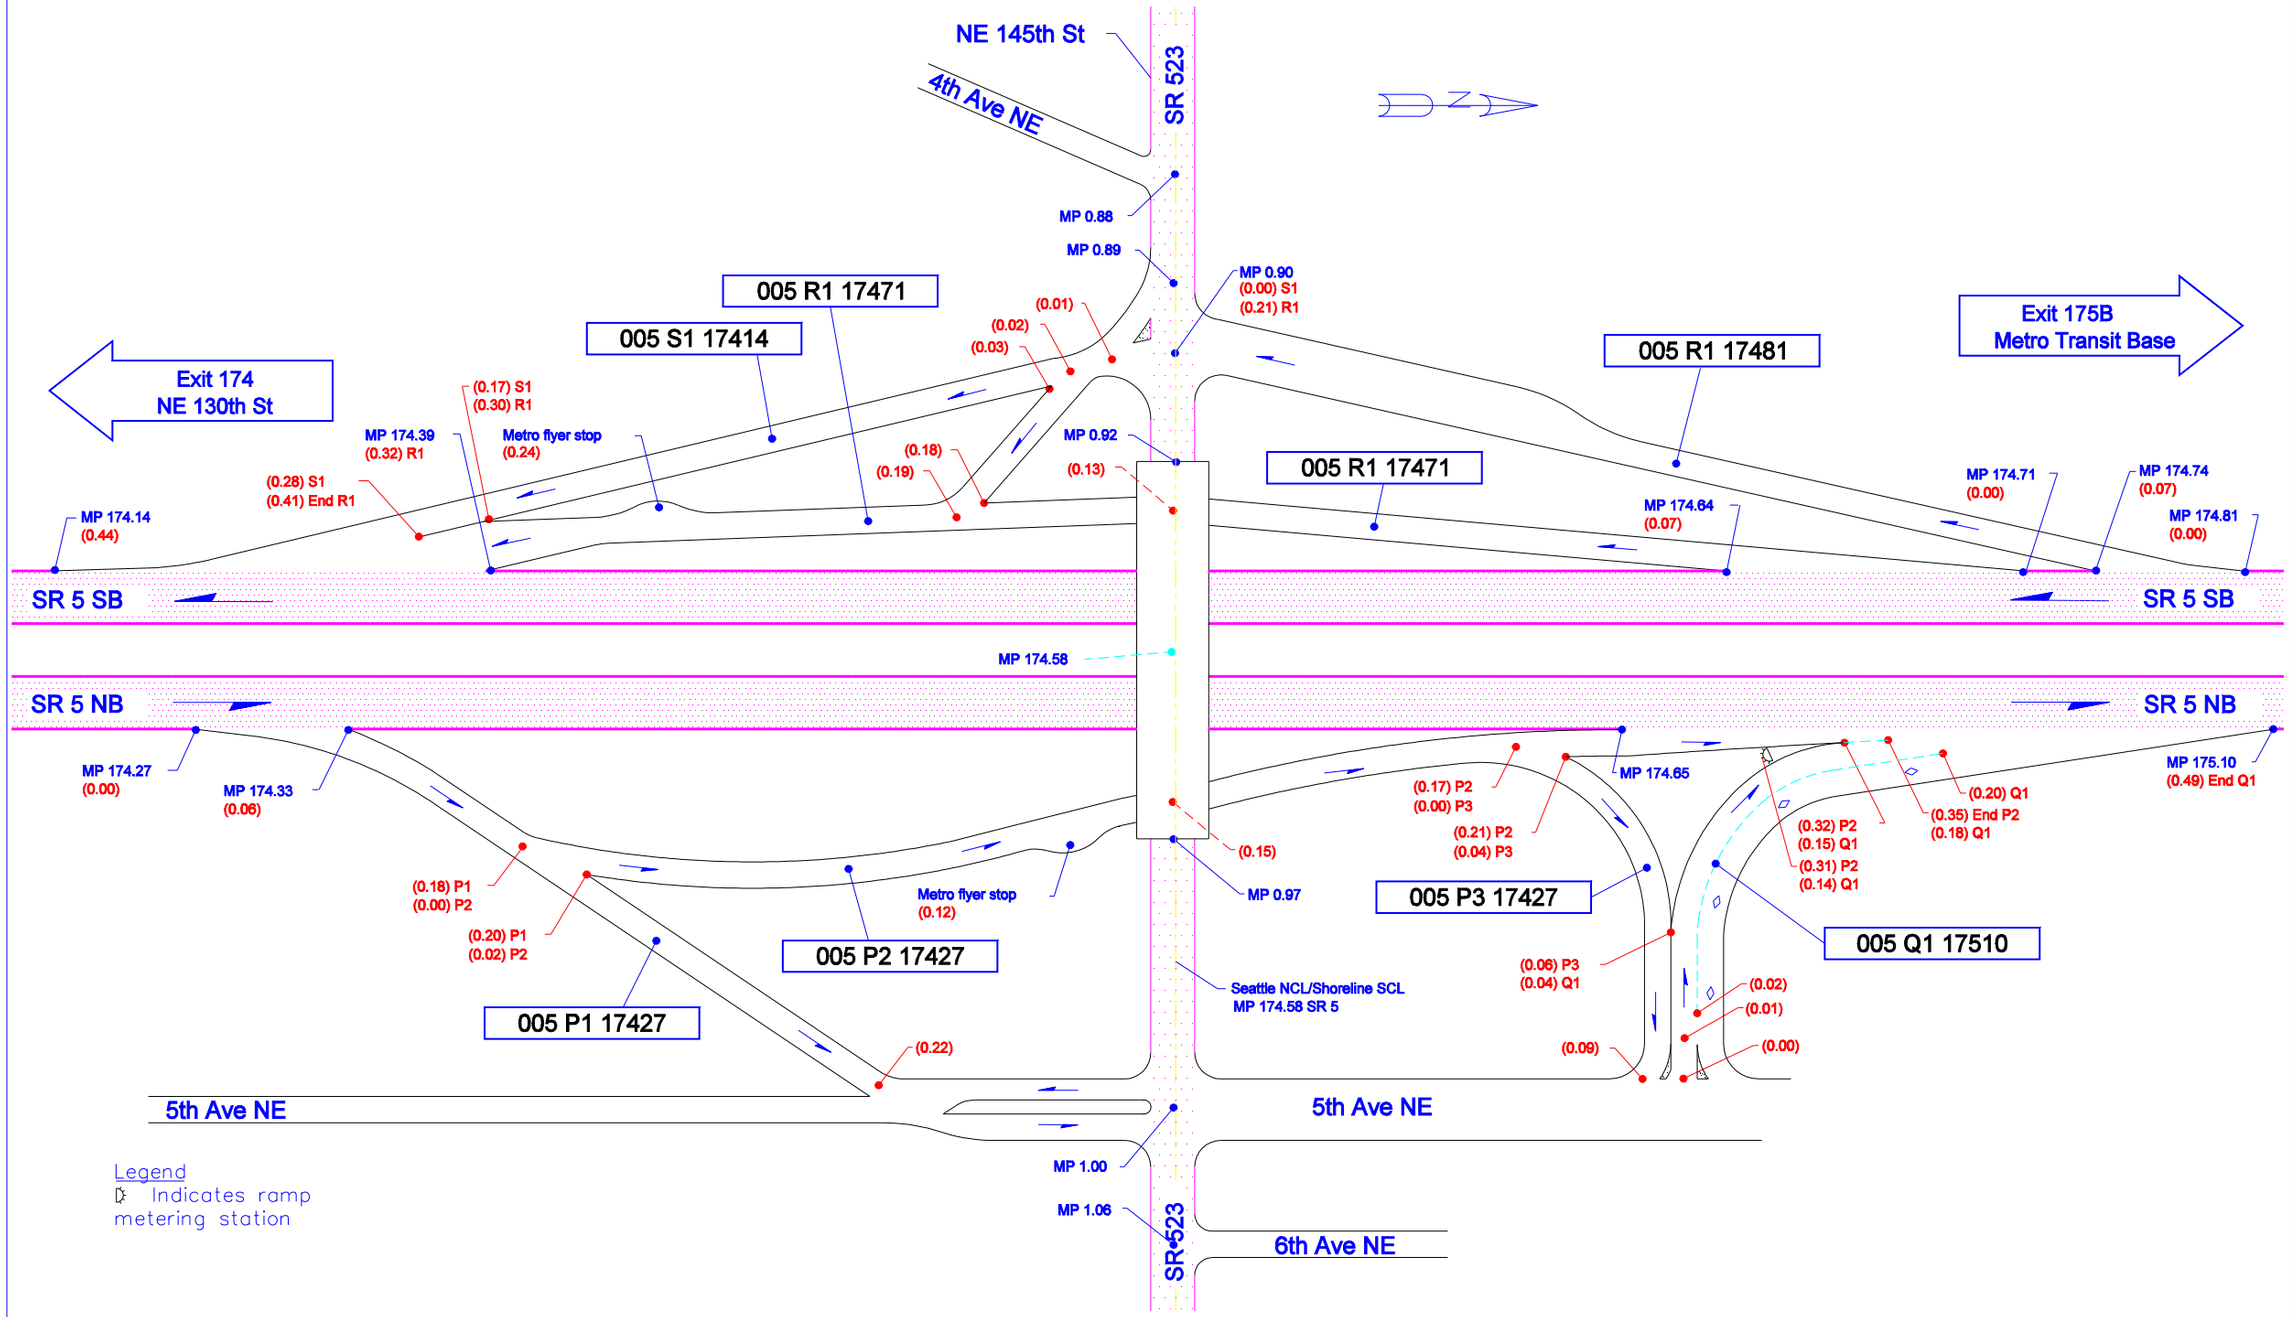

Not To Scale

05/15/2006	KLK	WSDOT NORTHWEST REGION	SEATTLE/SHORELINE, KING COUNTY	JUNCTION SR 523/NE 145TH ST	SR 5 - EXIT 175