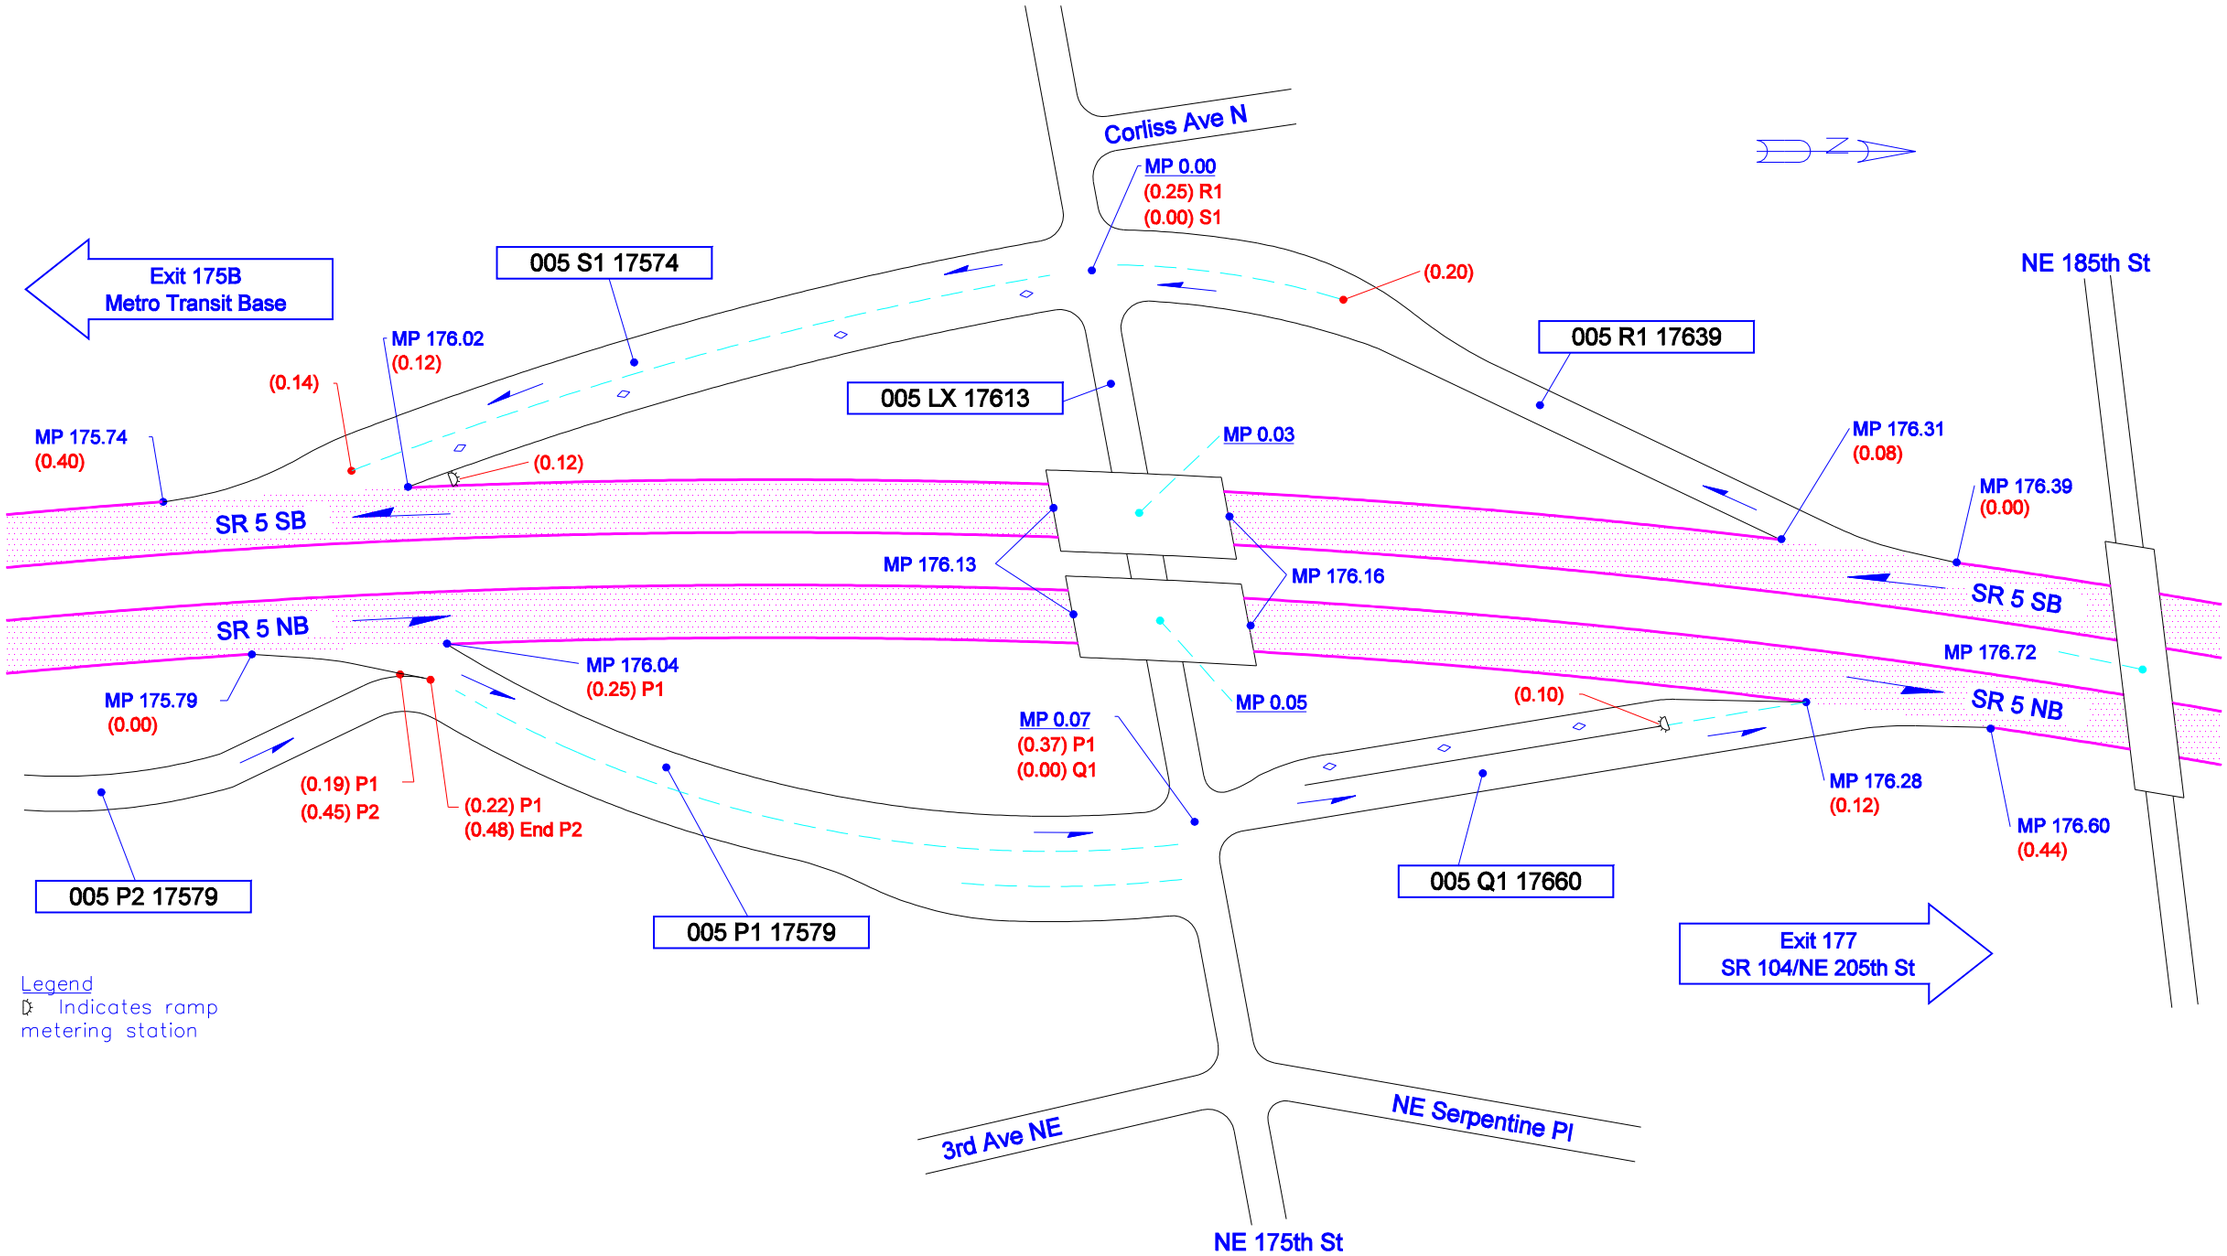

Not To Scale

05/16/2006	KLK	WSDOT NORTHWEST REGION	SHORELINE, KING COUNTY	JUNCTION NE 175TH ST	SR 5 - EXIT 176