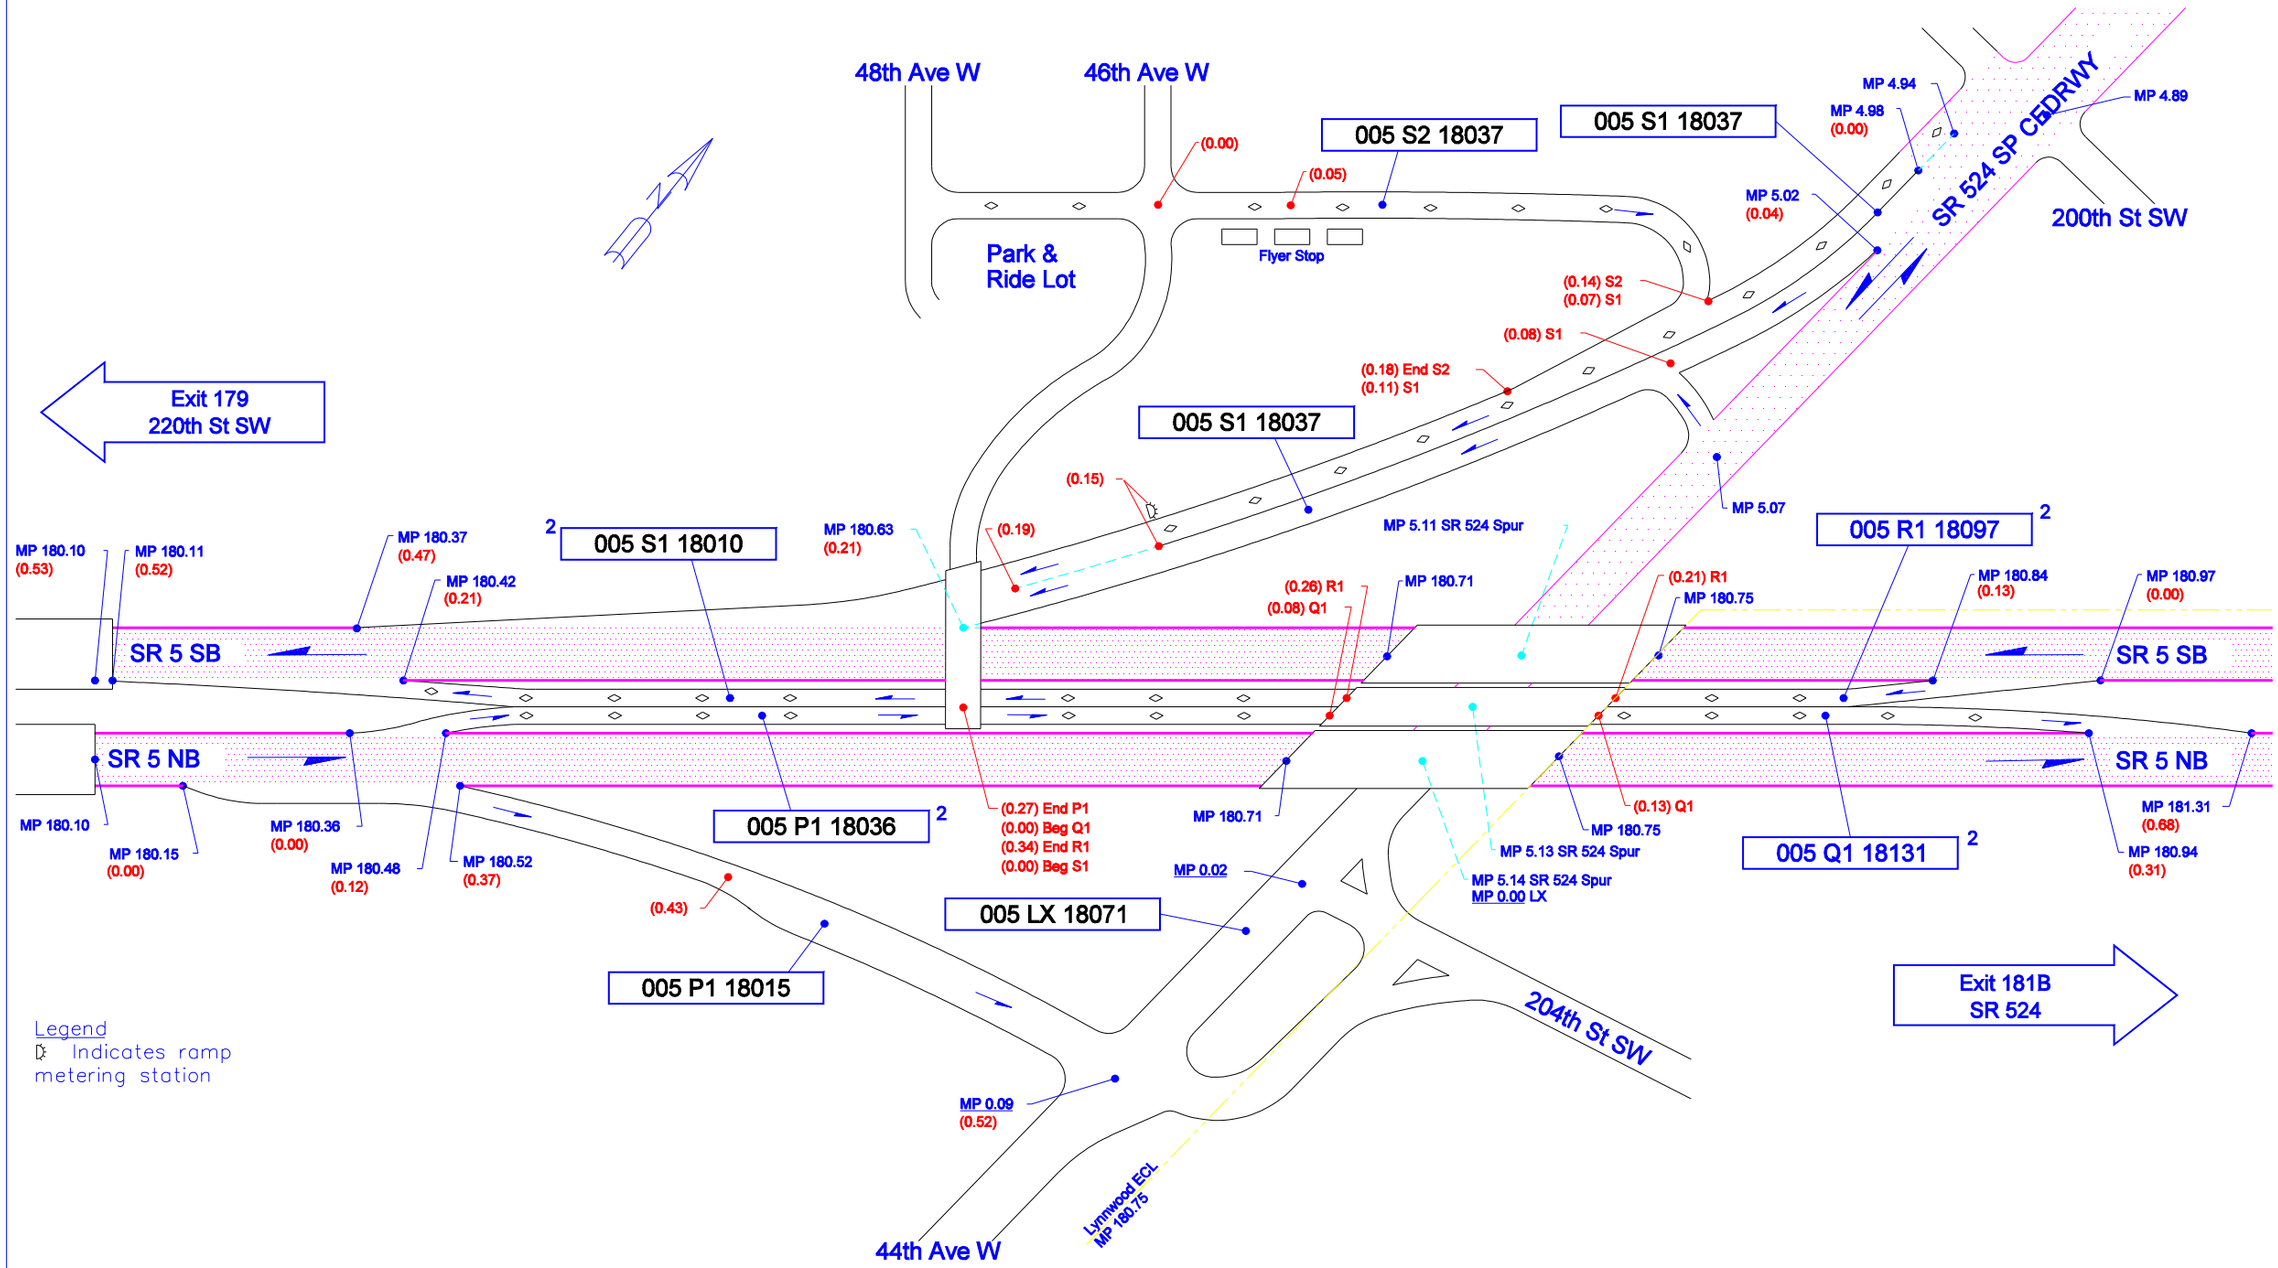


Not To Scale

| | | | | | |
|---|---|---|---|---|---|
| 04/27/2006 | KLK | WSDOT NORTHWEST REGION | LYNNWOOD, SNOHOMISH COUNTY | JCT SR 524 SP CEDRWY/44TH AVE | SR 5 - EXIT 181A |