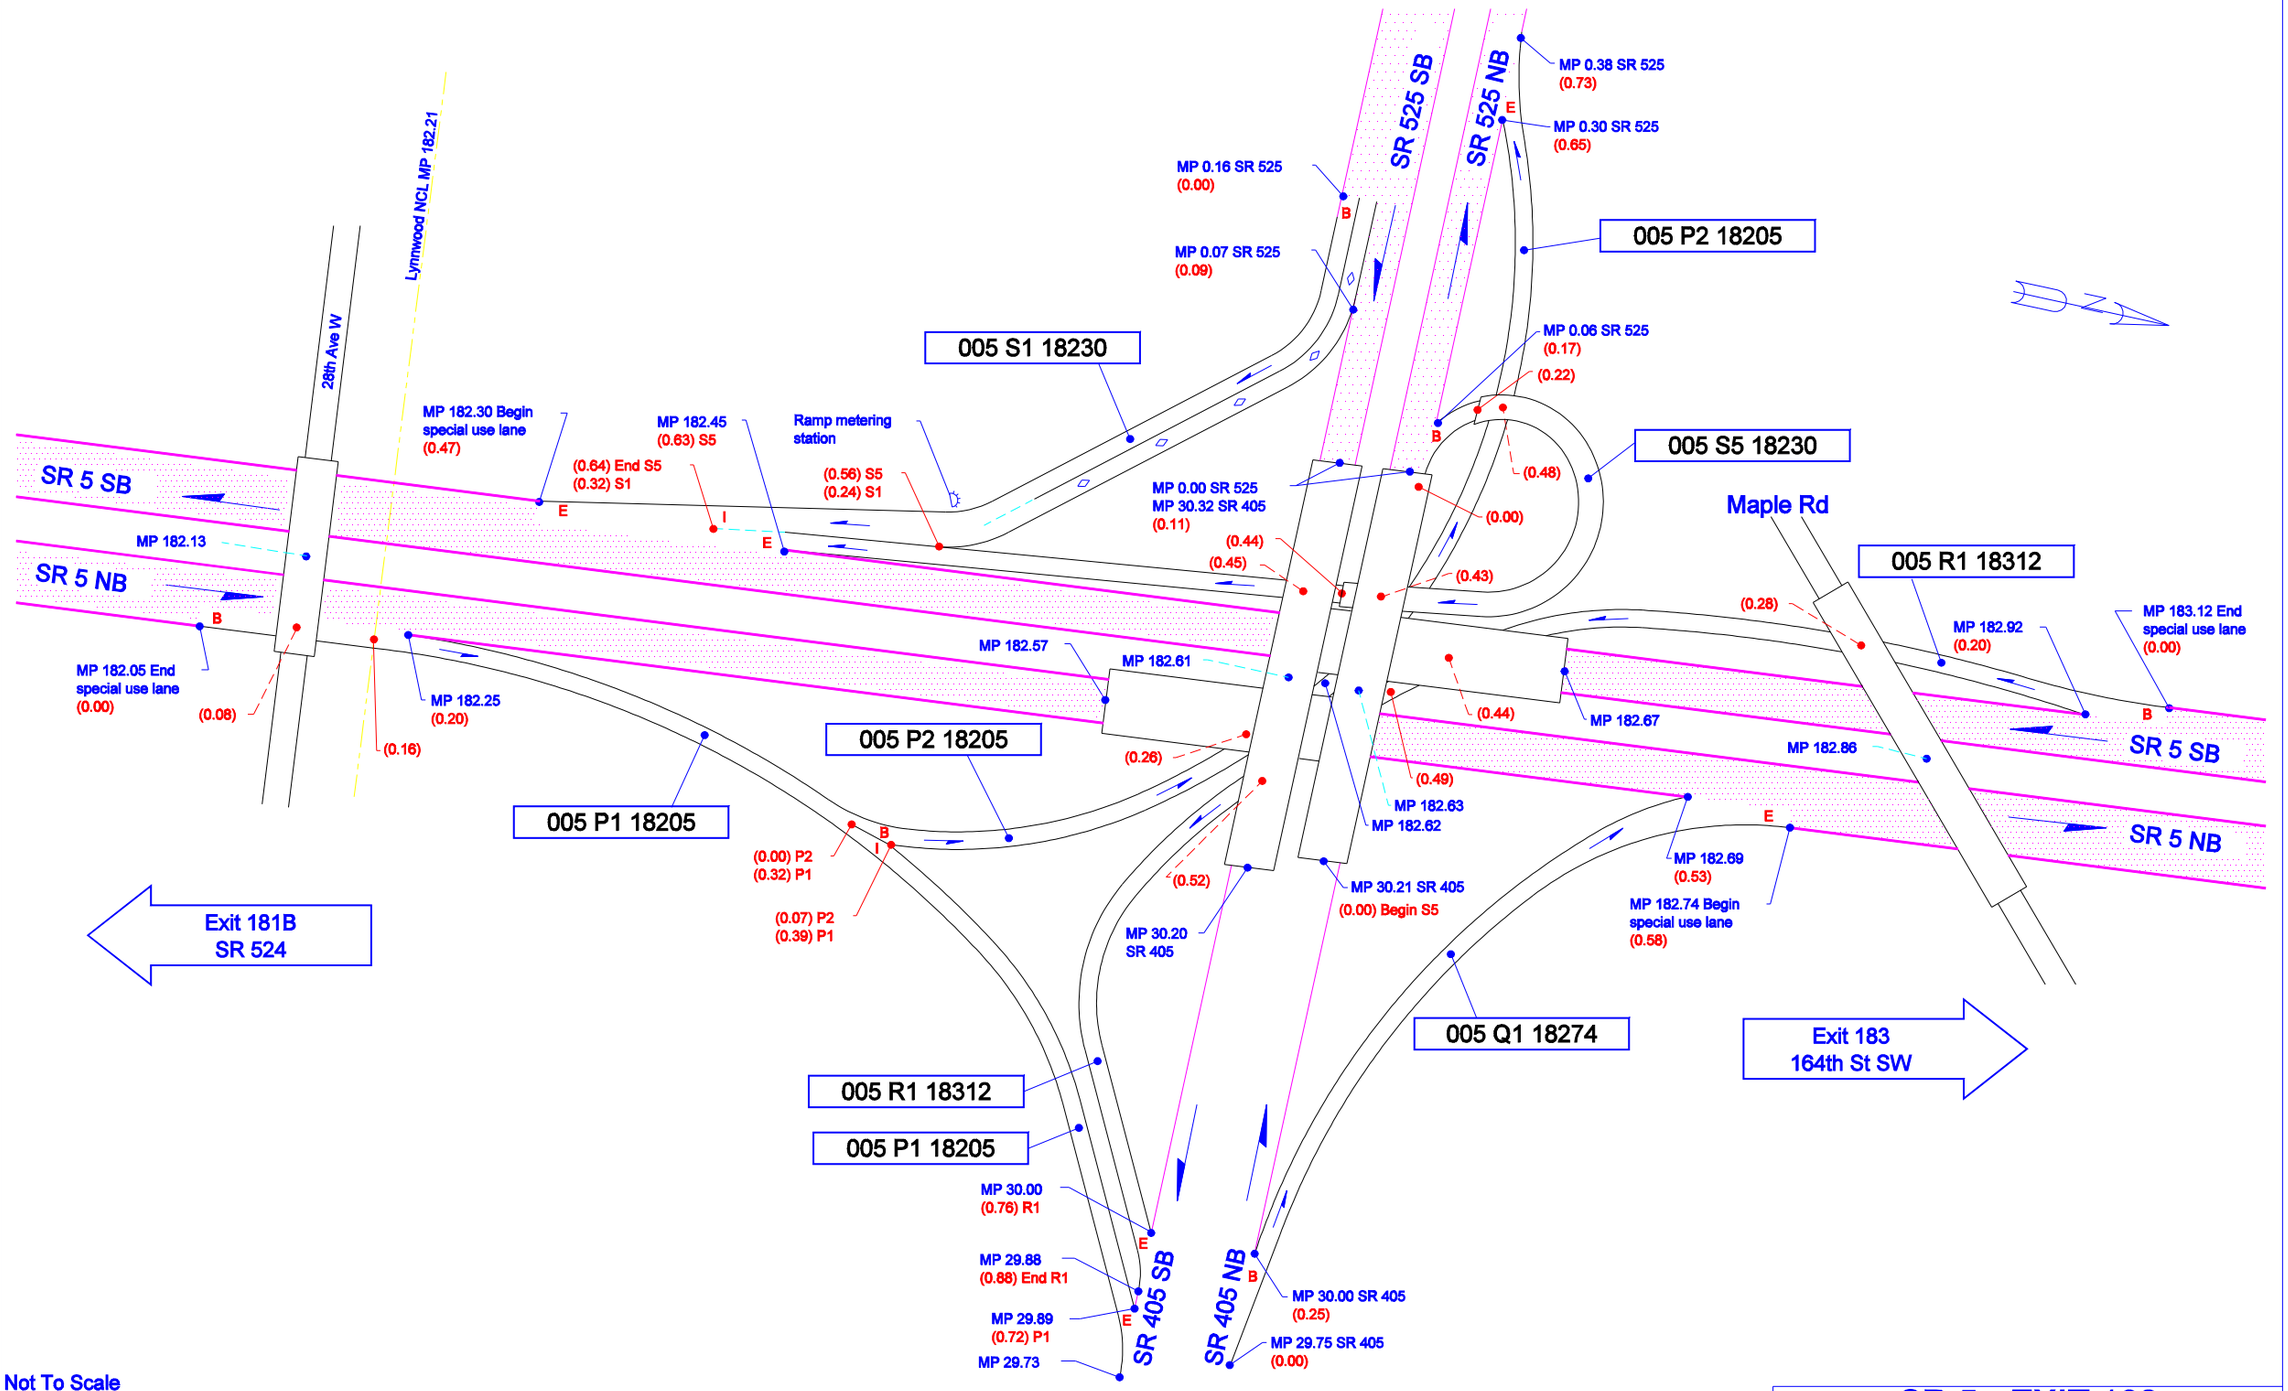

Not To Scale

3/25/2005	KLK	WSDOT NORTHWEST REGION	SNOHOMISH COUNTY	JUNCTION SR 405/SR 525	SR 5 - EXIT 182