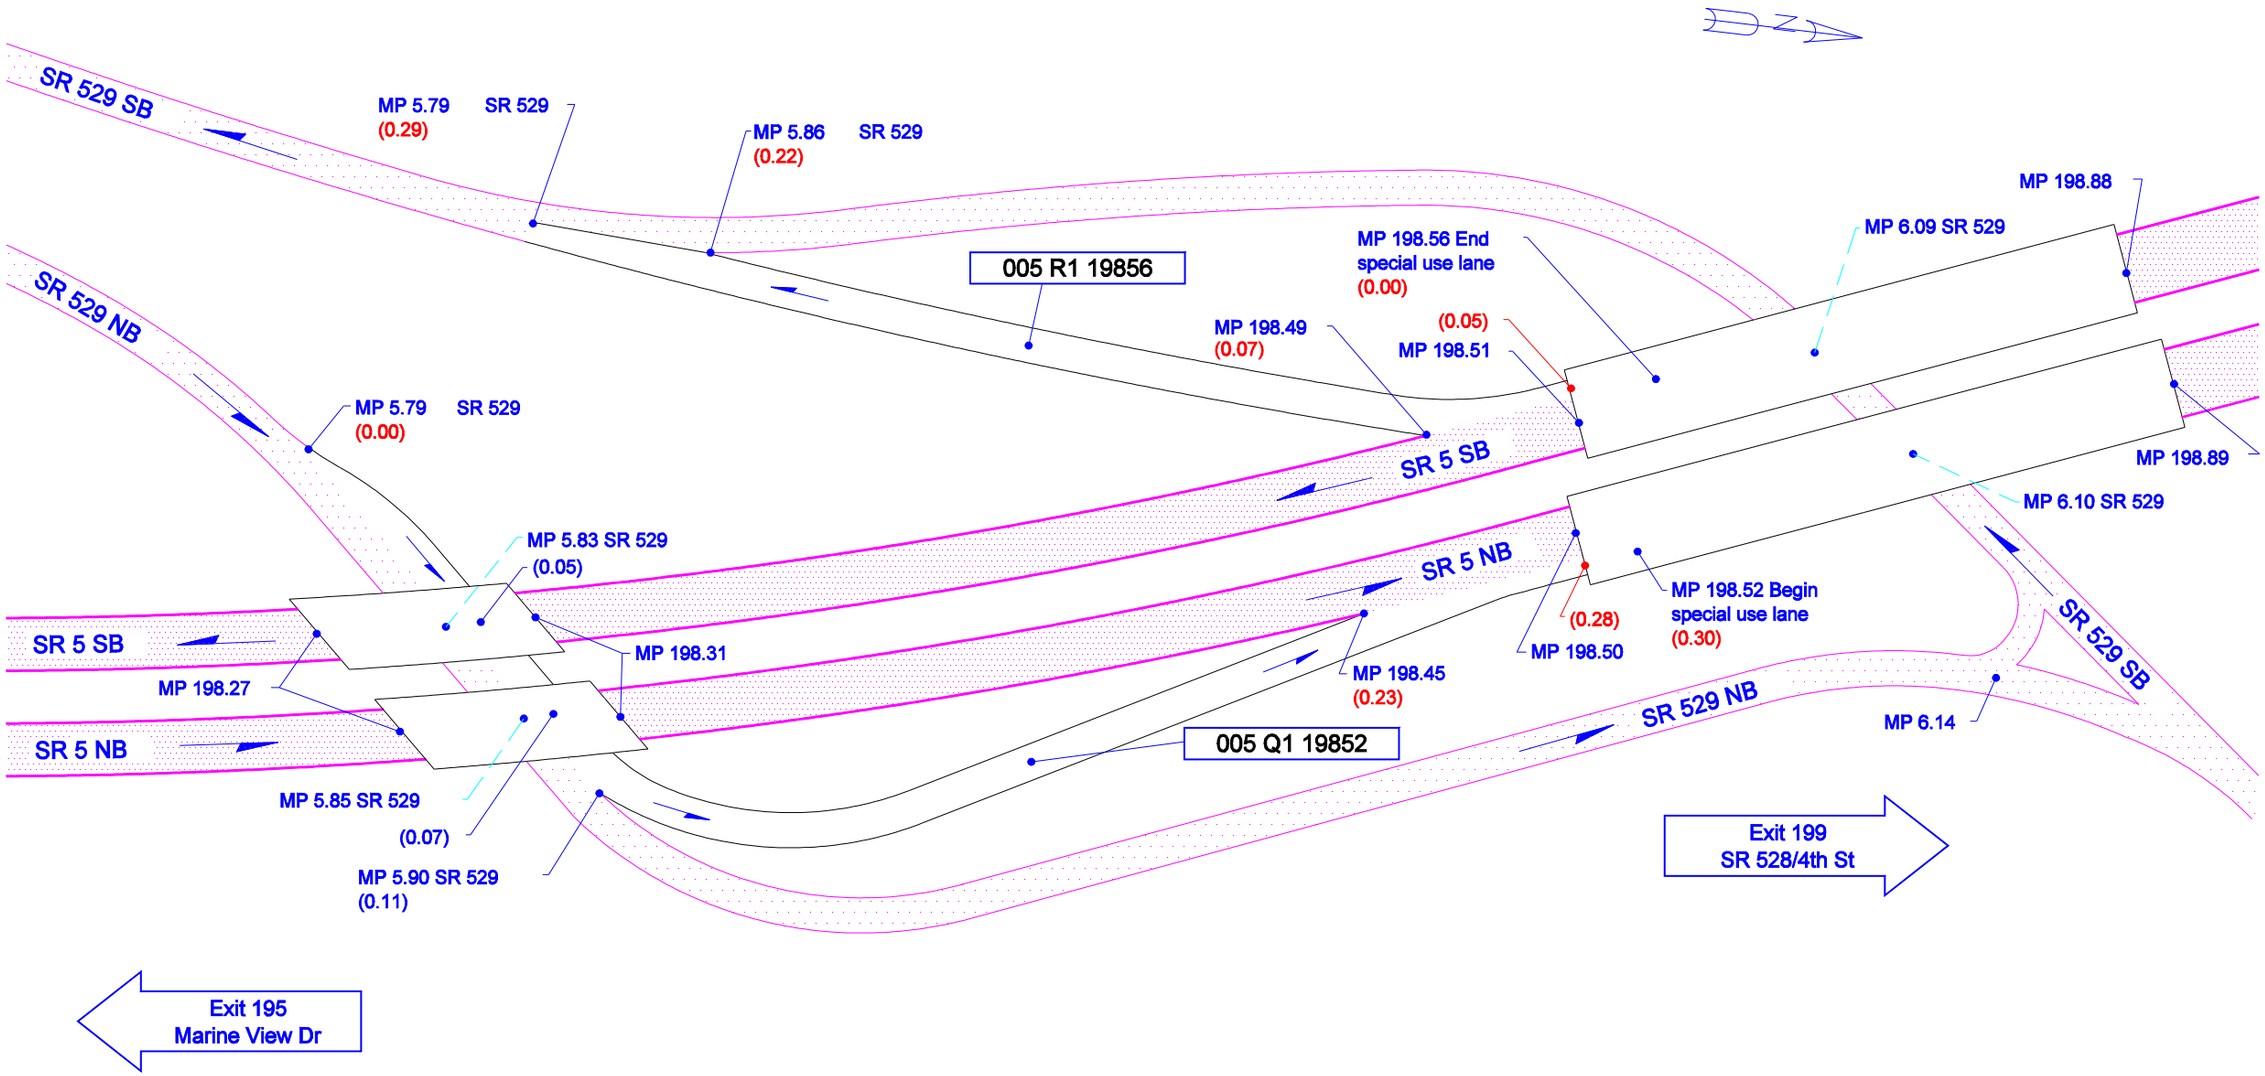

Not To Scale

9/15/2004	KLK	WSDOT NORTHWEST REGION	SNOHOMISH COUNTY	JUNCTION SR 529	SR 5 - EXIT 198