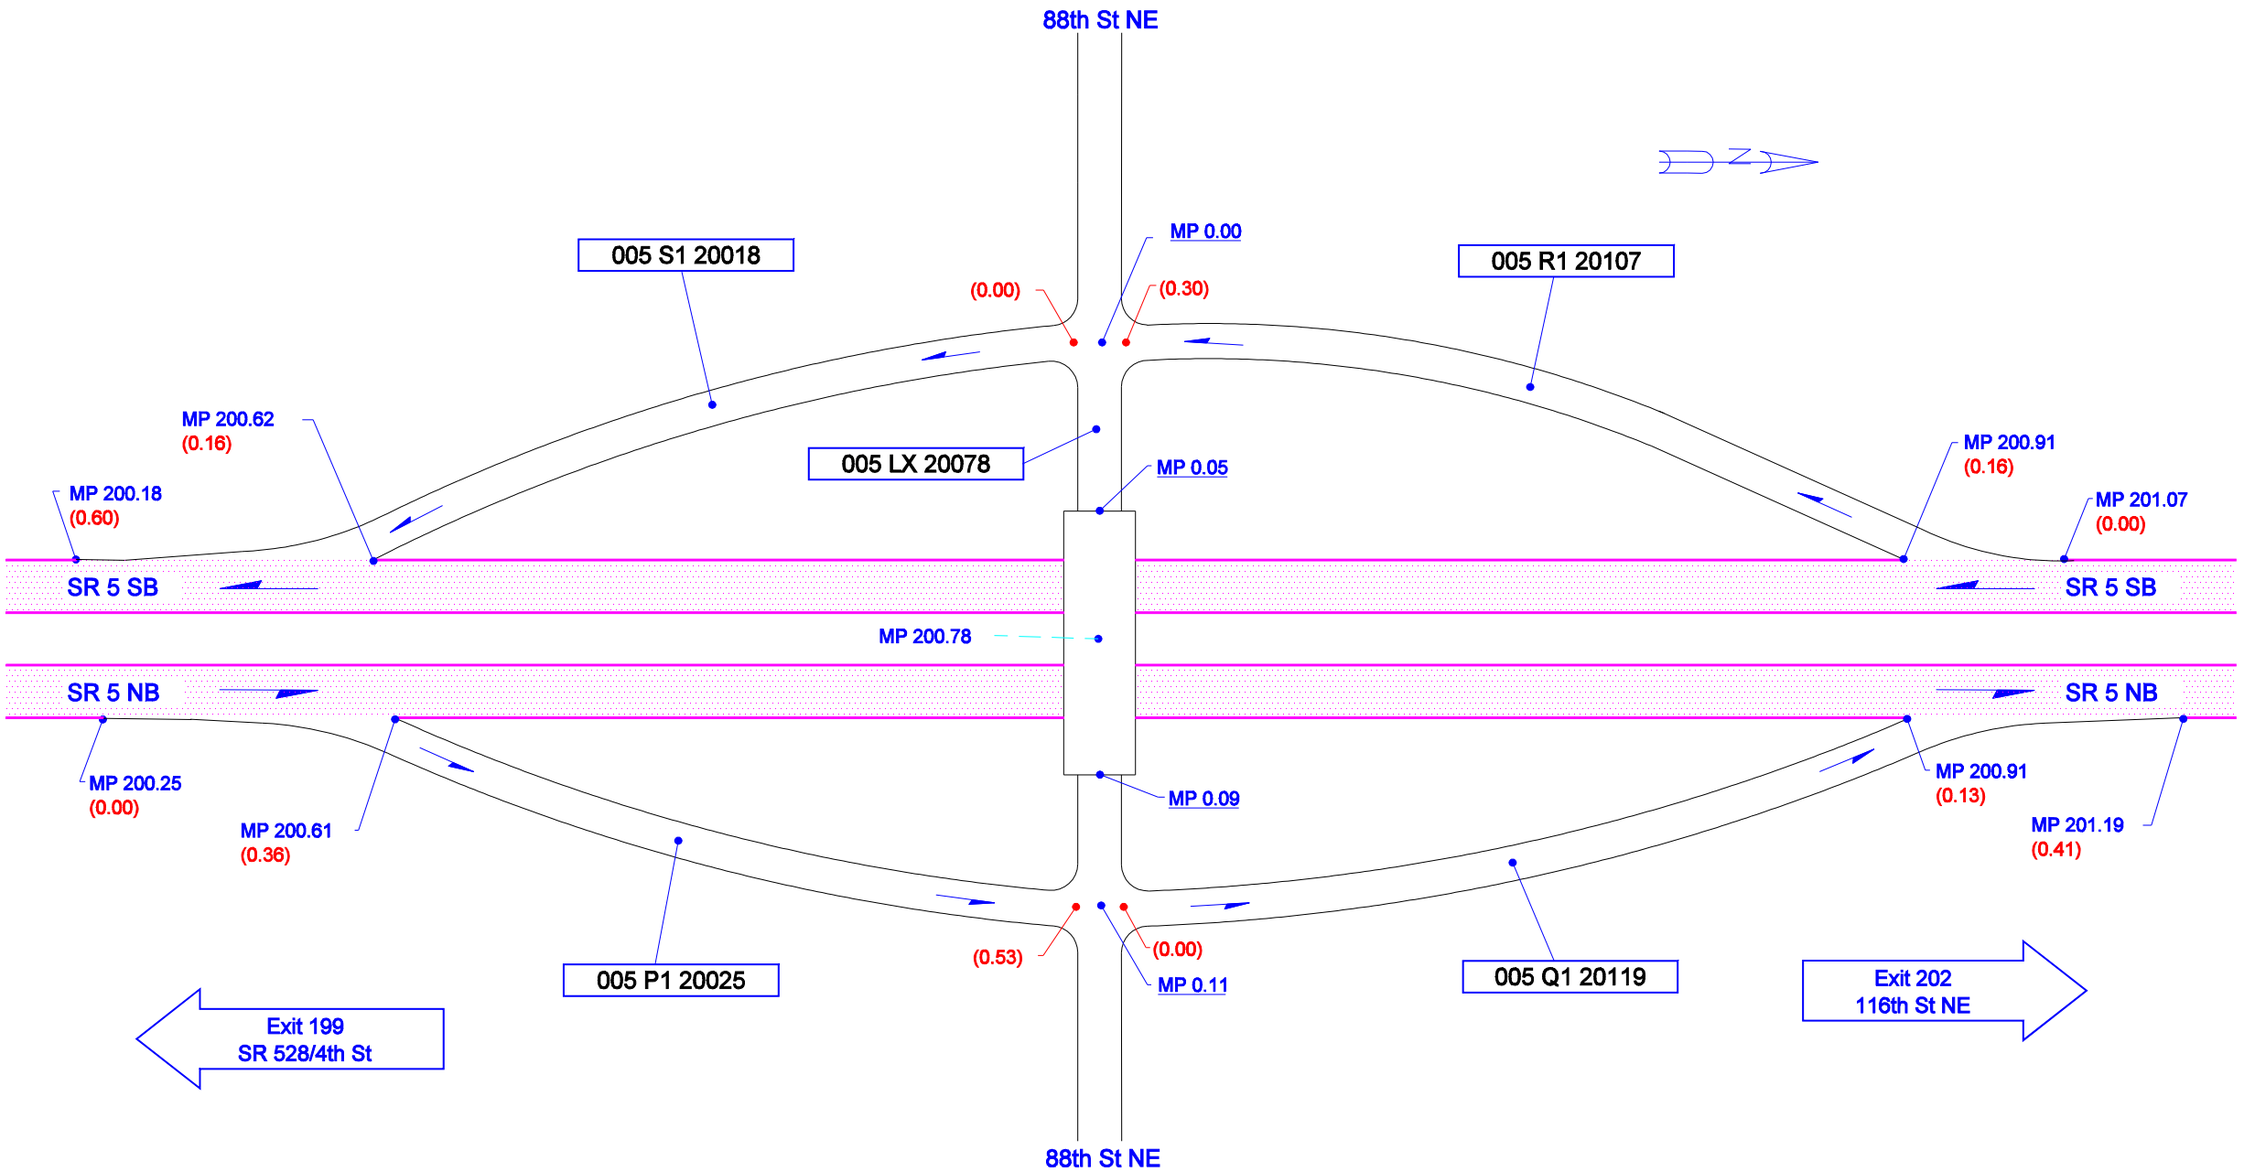

Not To Scale

9/15/2004	BTL	WSDOT NORTHWEST REGION	SNOHOMISH COUNTY	JUNCTION 88TH ST NE	SR 5 - EXIT 200