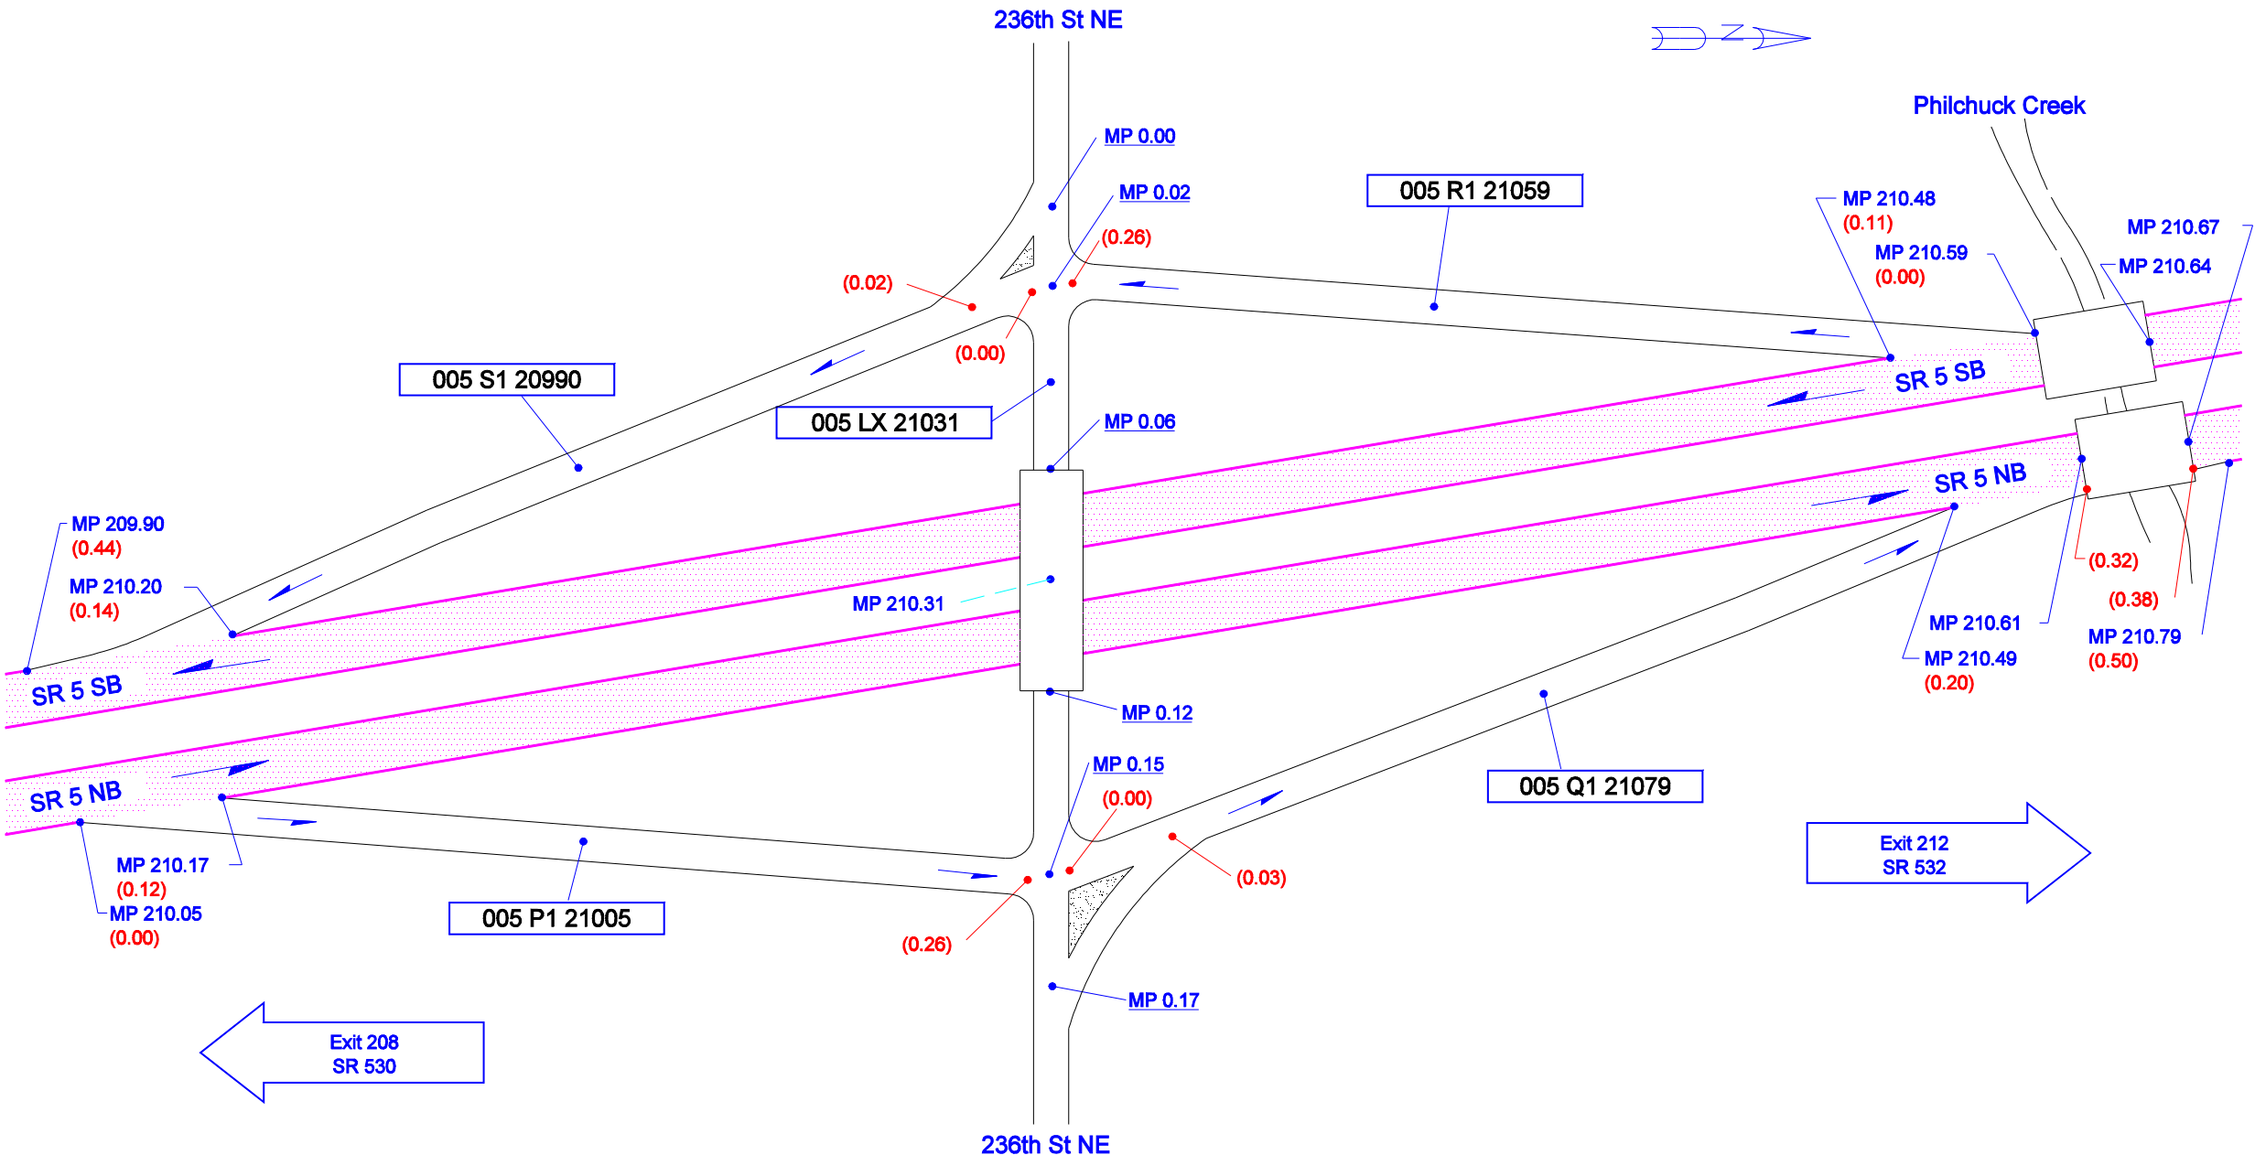

Not To Scale

9/15/2004	KLK	WSDOT NORTHWEST REGION	SNOHOMISH COUNTY	JUNCTION 236TH ST NE	SR 5 - EXIT 210