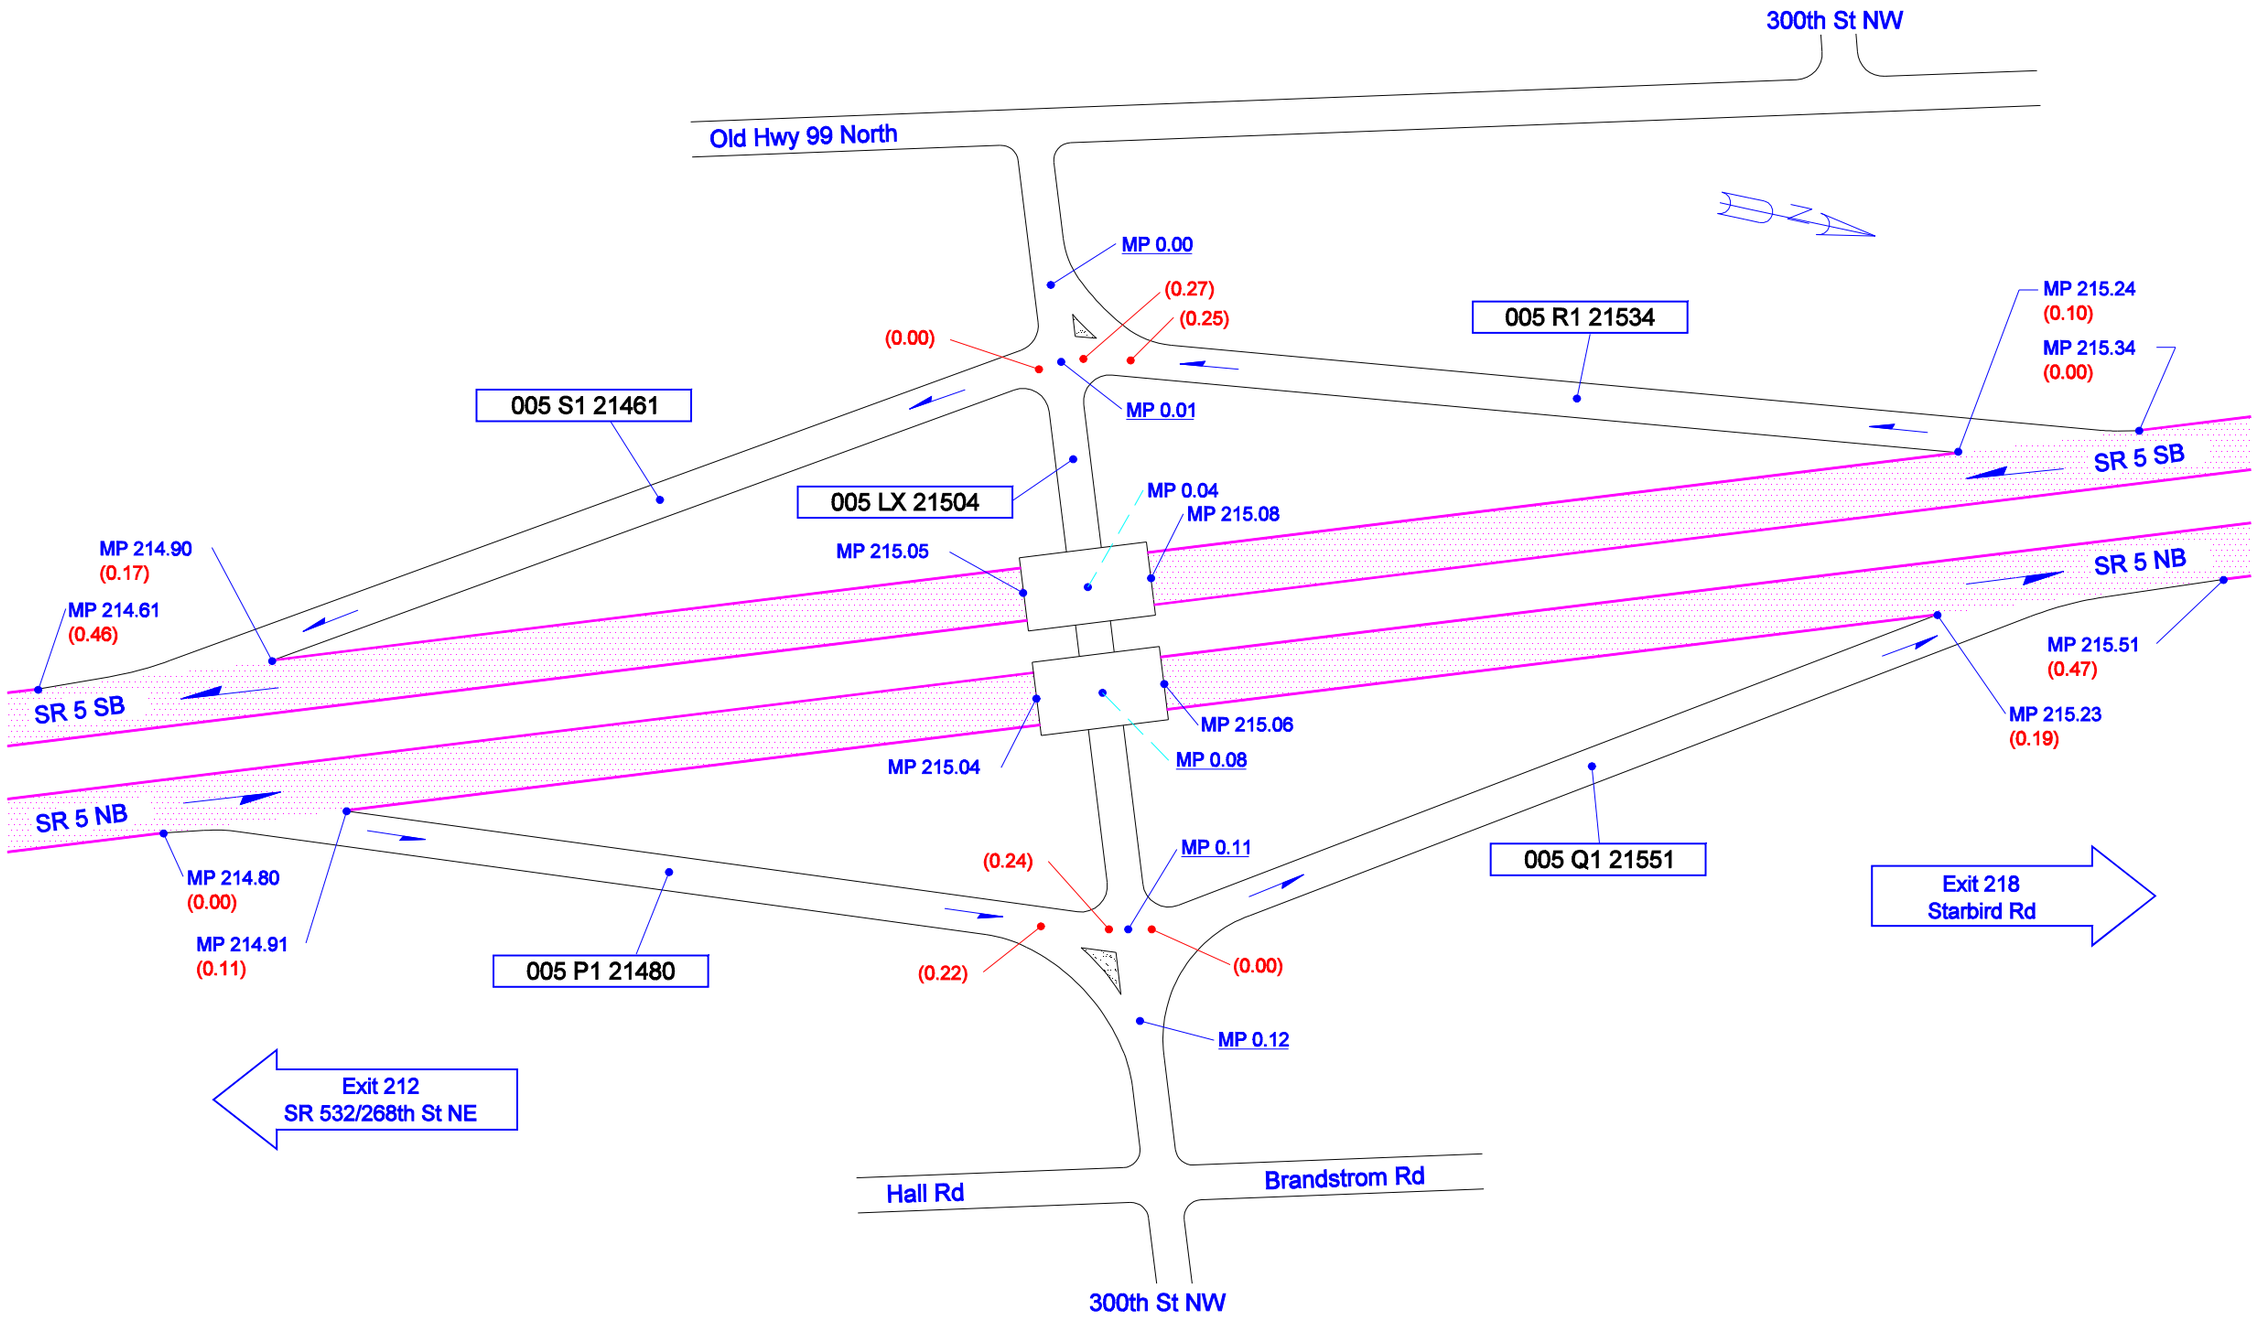

Not To Scale

7/25/1994	KLK	WSDOT NORTHWEST REGION	SNOHOMISH COUNTY	JUNCTION 300TH ST NW	SR 5 - EXIT 215