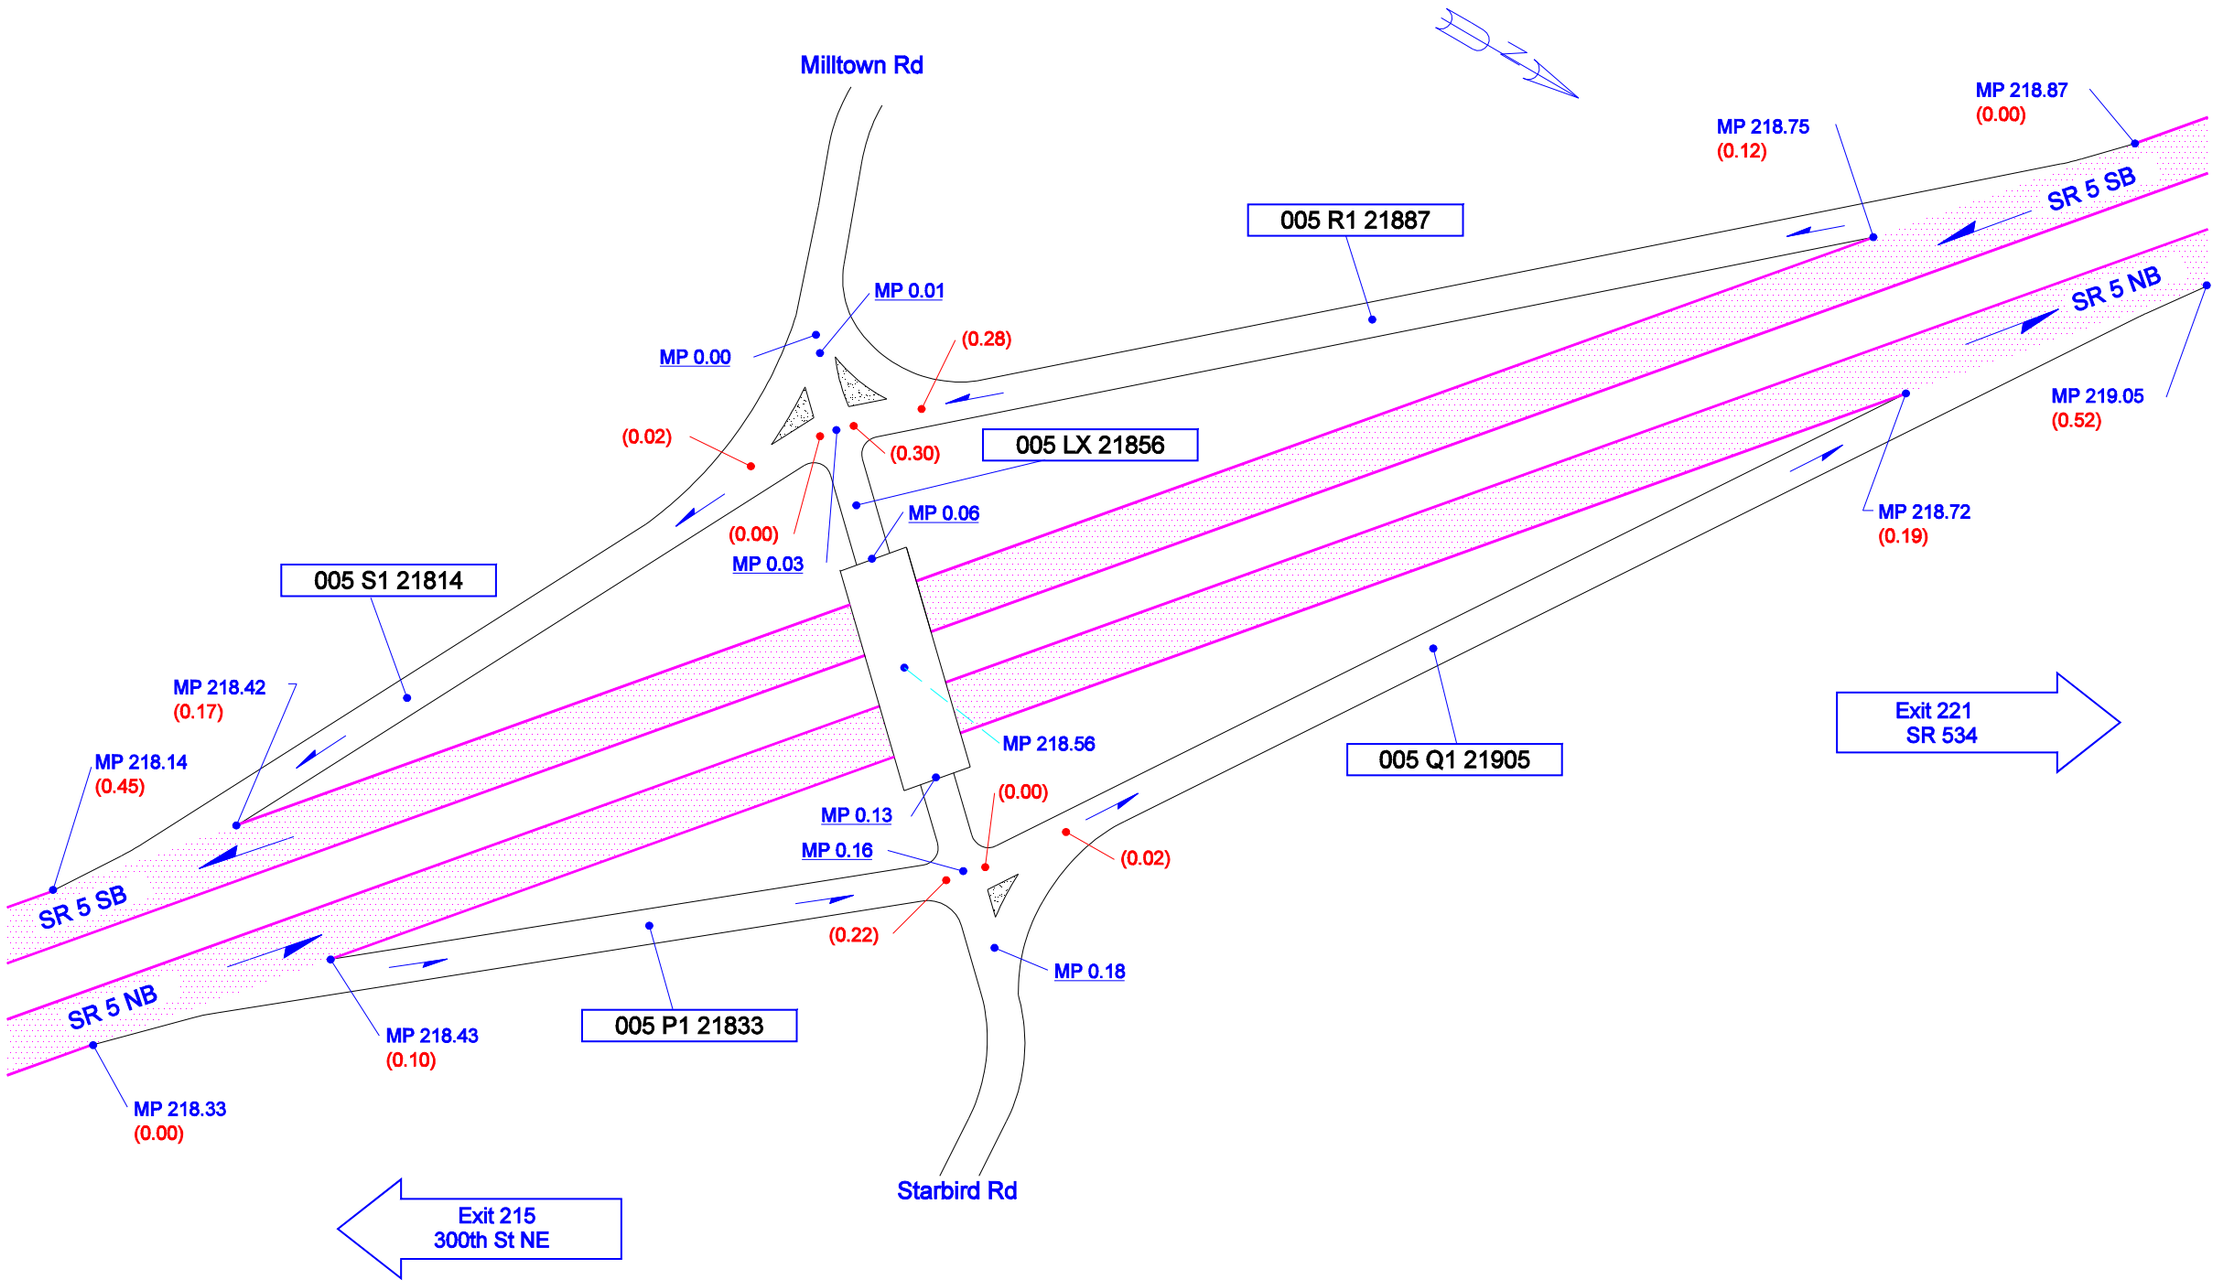

Not To Scale

9/15/2004	SLV	WSDOT NORTHWEST REGION	SKAGIT COUNTY	JUNCTION STARBIRD RD	SR 5 - EXIT 218