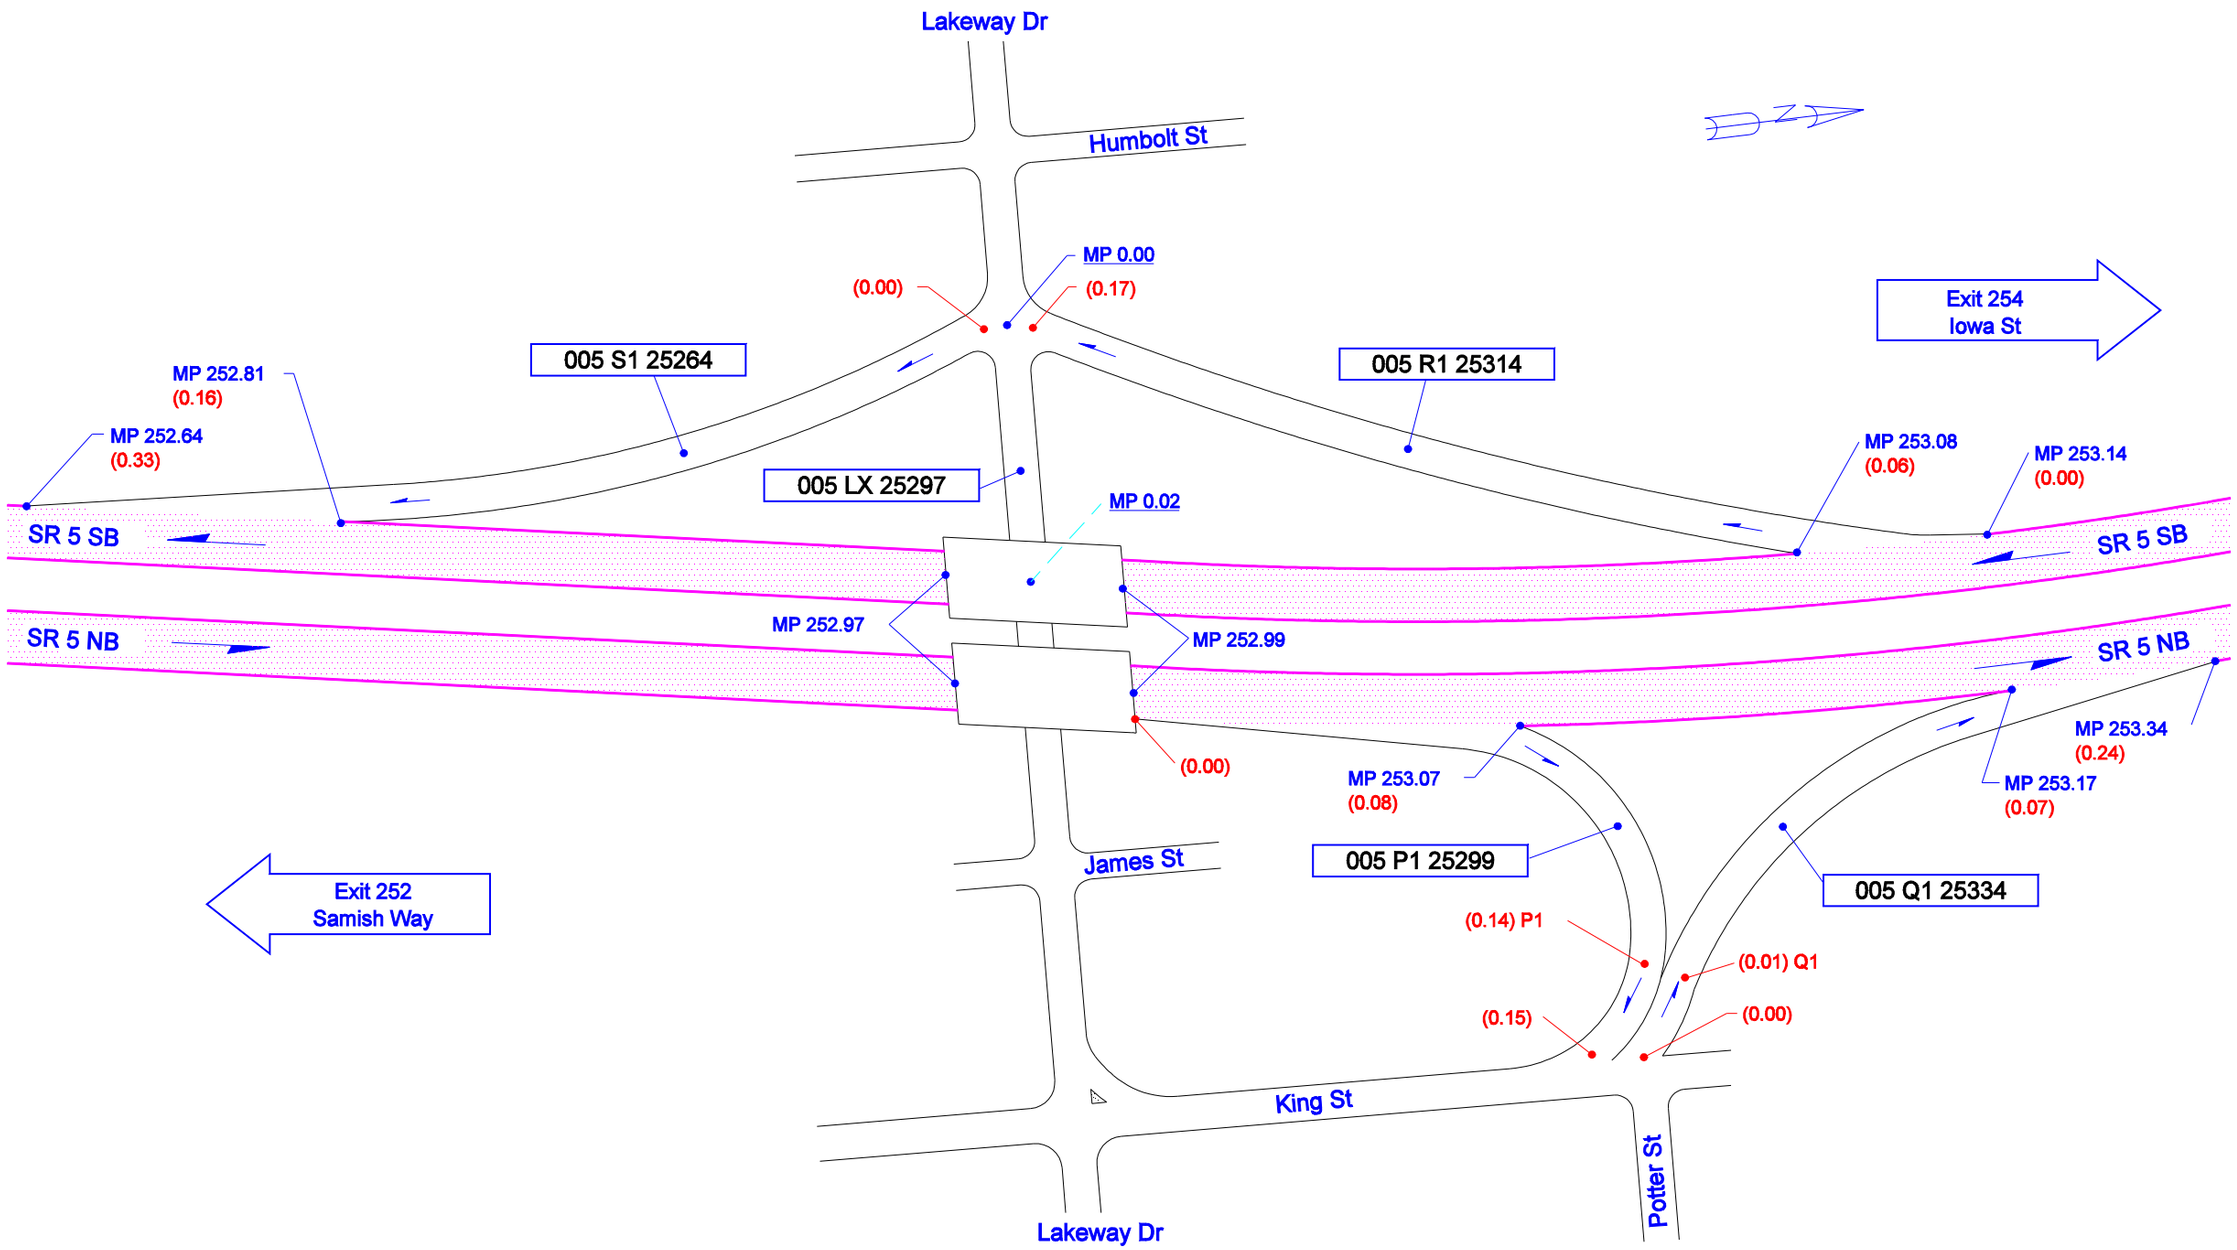

Not To Scale

9/15/04	KLK	WSDOT NORTHWEST REGION	Bellingham, Whatcom County	Junction Lakeway Dr	SR 5 - Exit 253