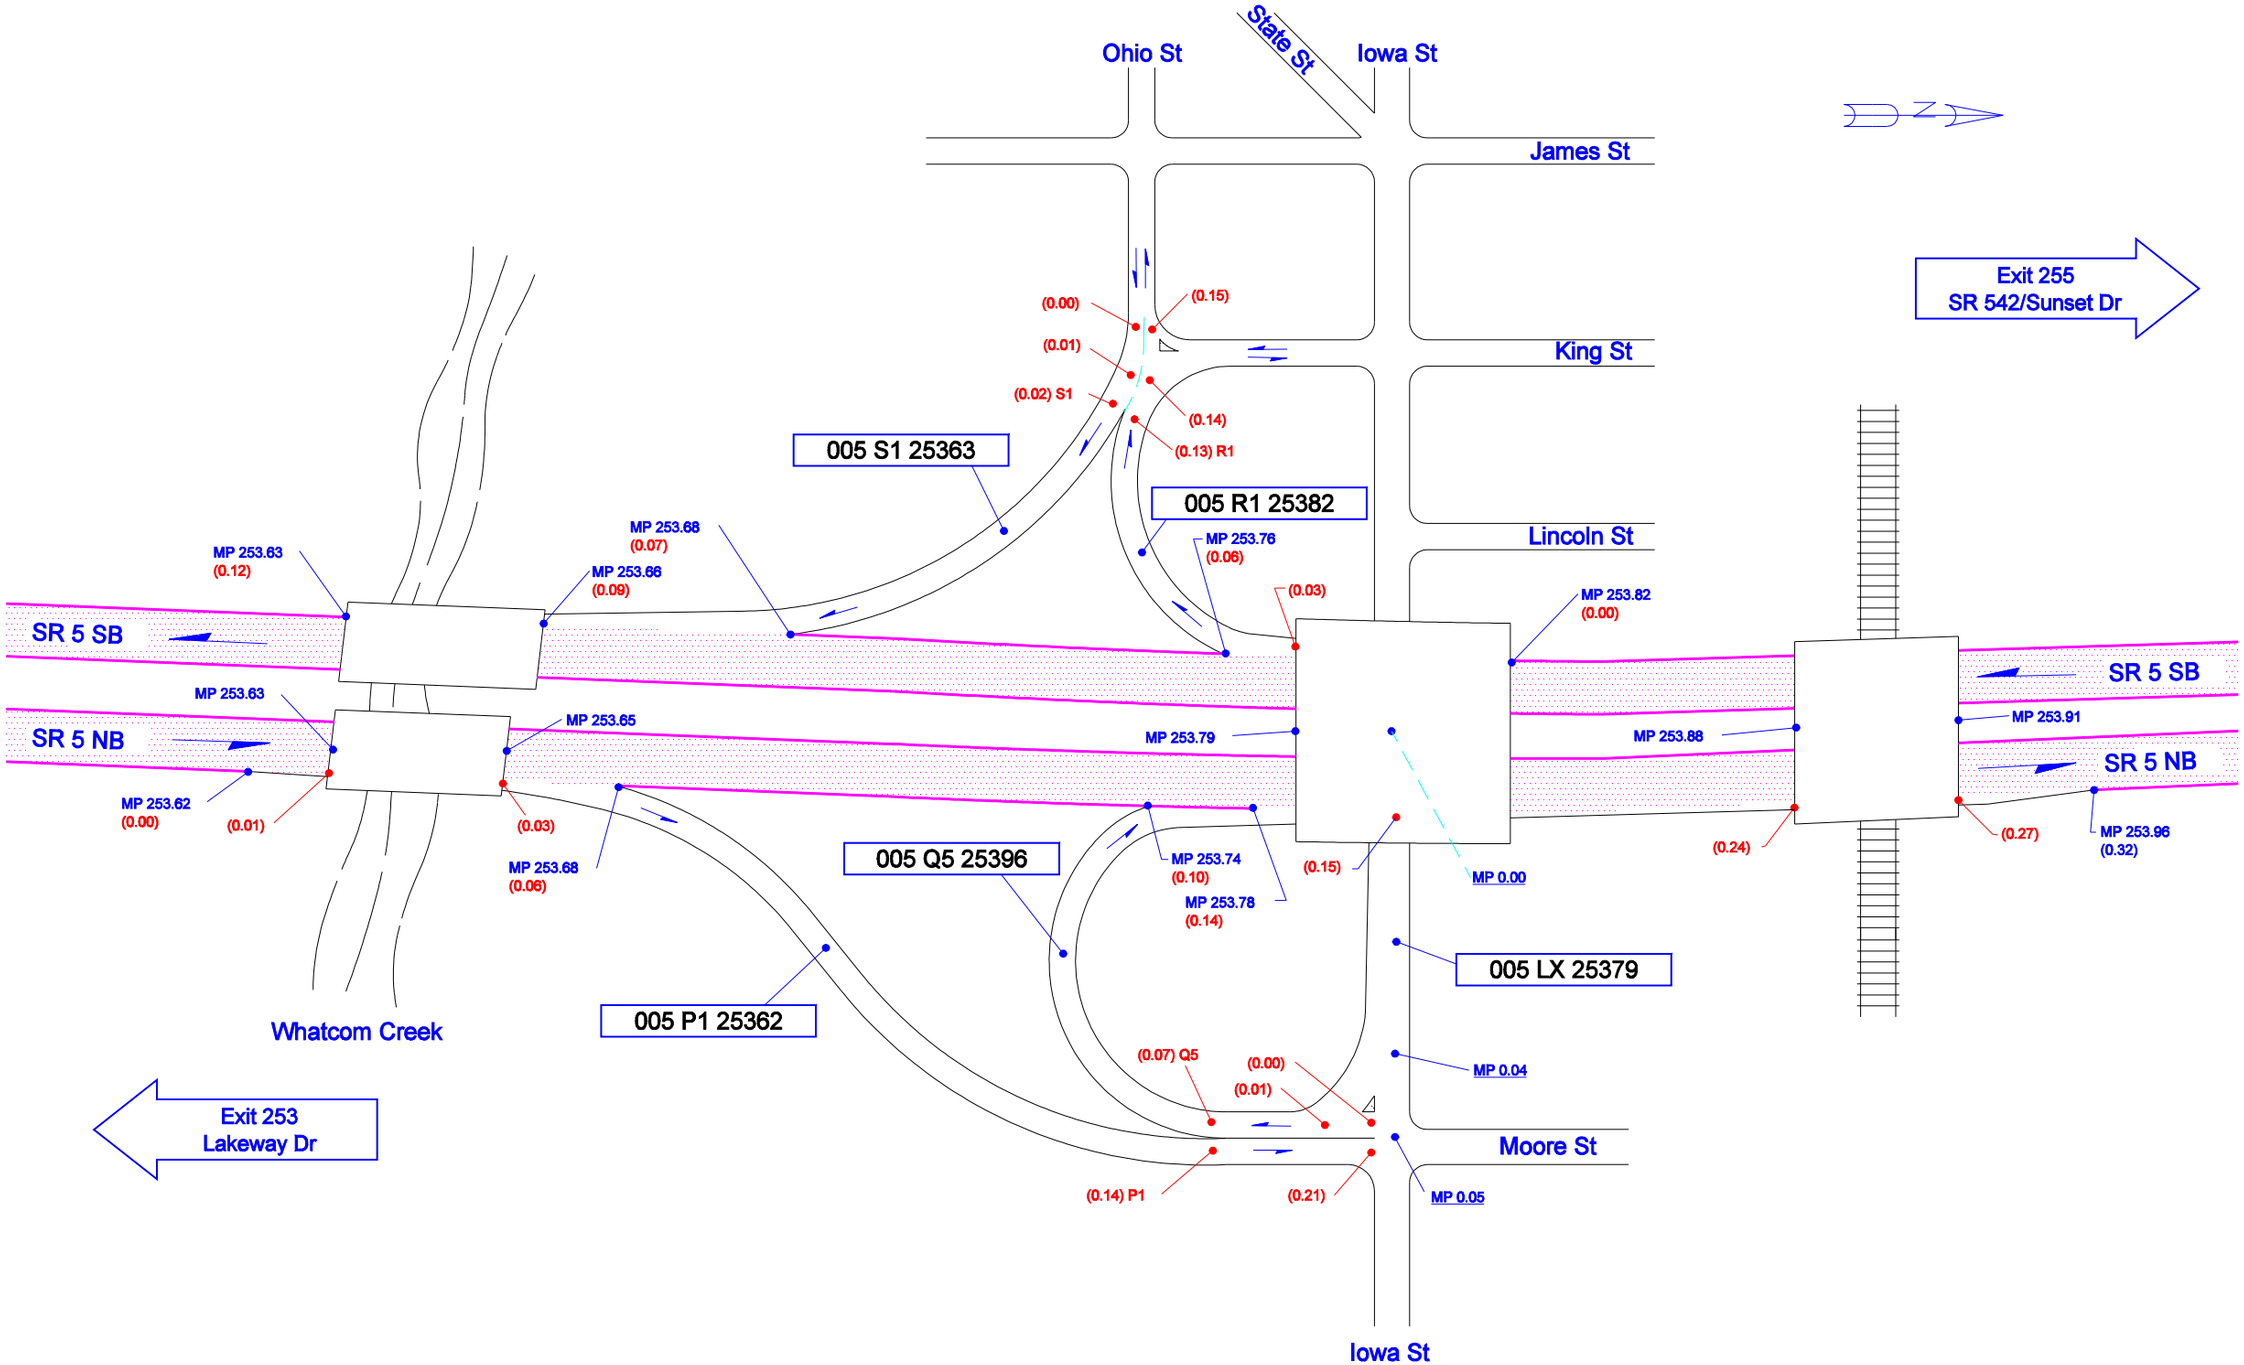

Not To Scale

9/15/2004	KLK	WSDOT NORTHWEST REGION	BELLINGHAM, WHATCOM COUNTY	JUNCTION IOWA ST	SR 5 - EXIT 254