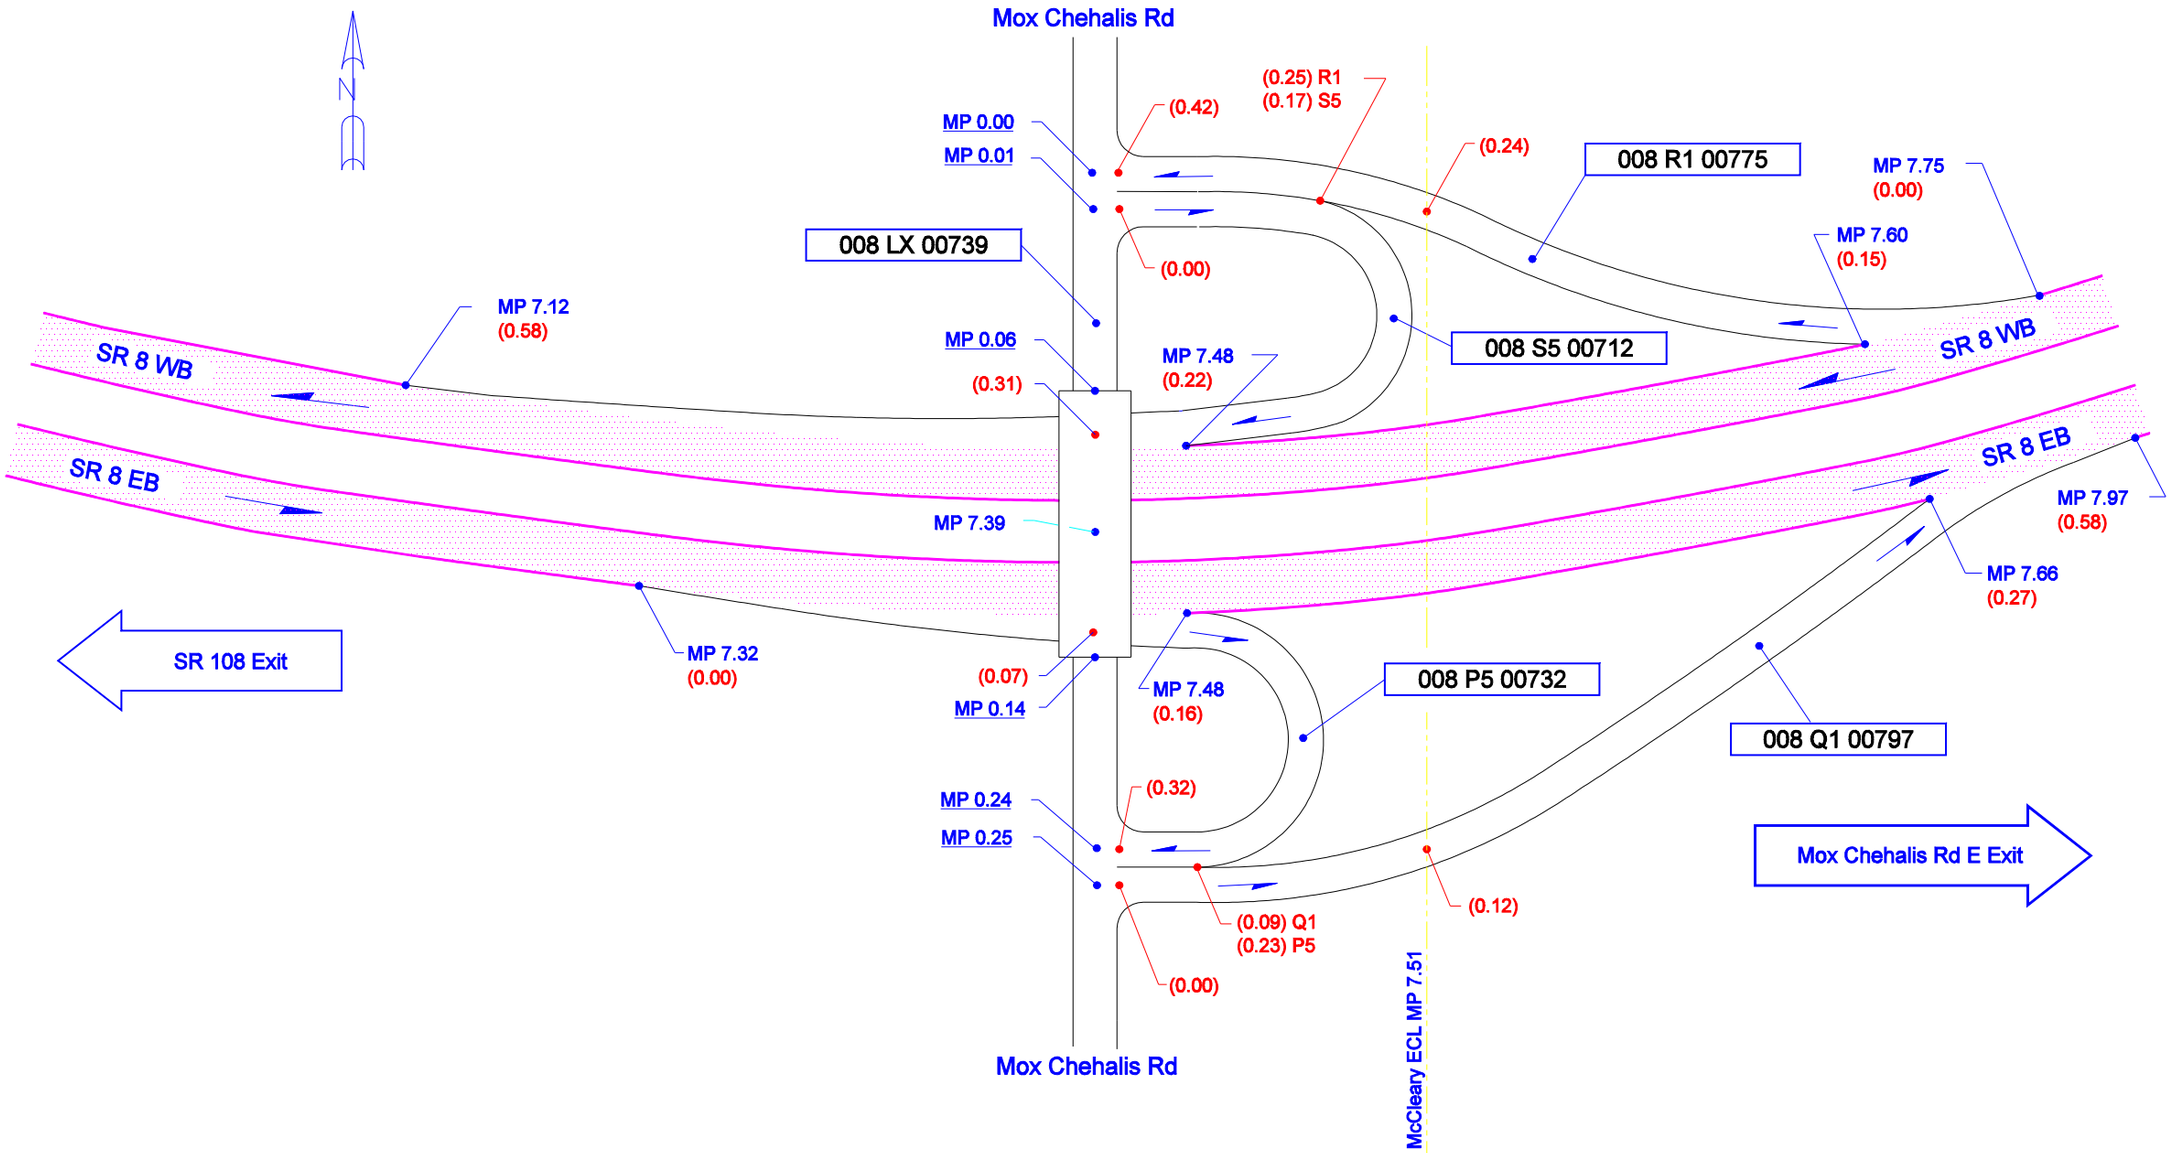

Not To Scale

6/21/2005	KLK	WSDOT OLYMPIC REGION	GRAYS HARBOR COUNTY	JUNCTION MOX CHEHALIS RD	SR 8