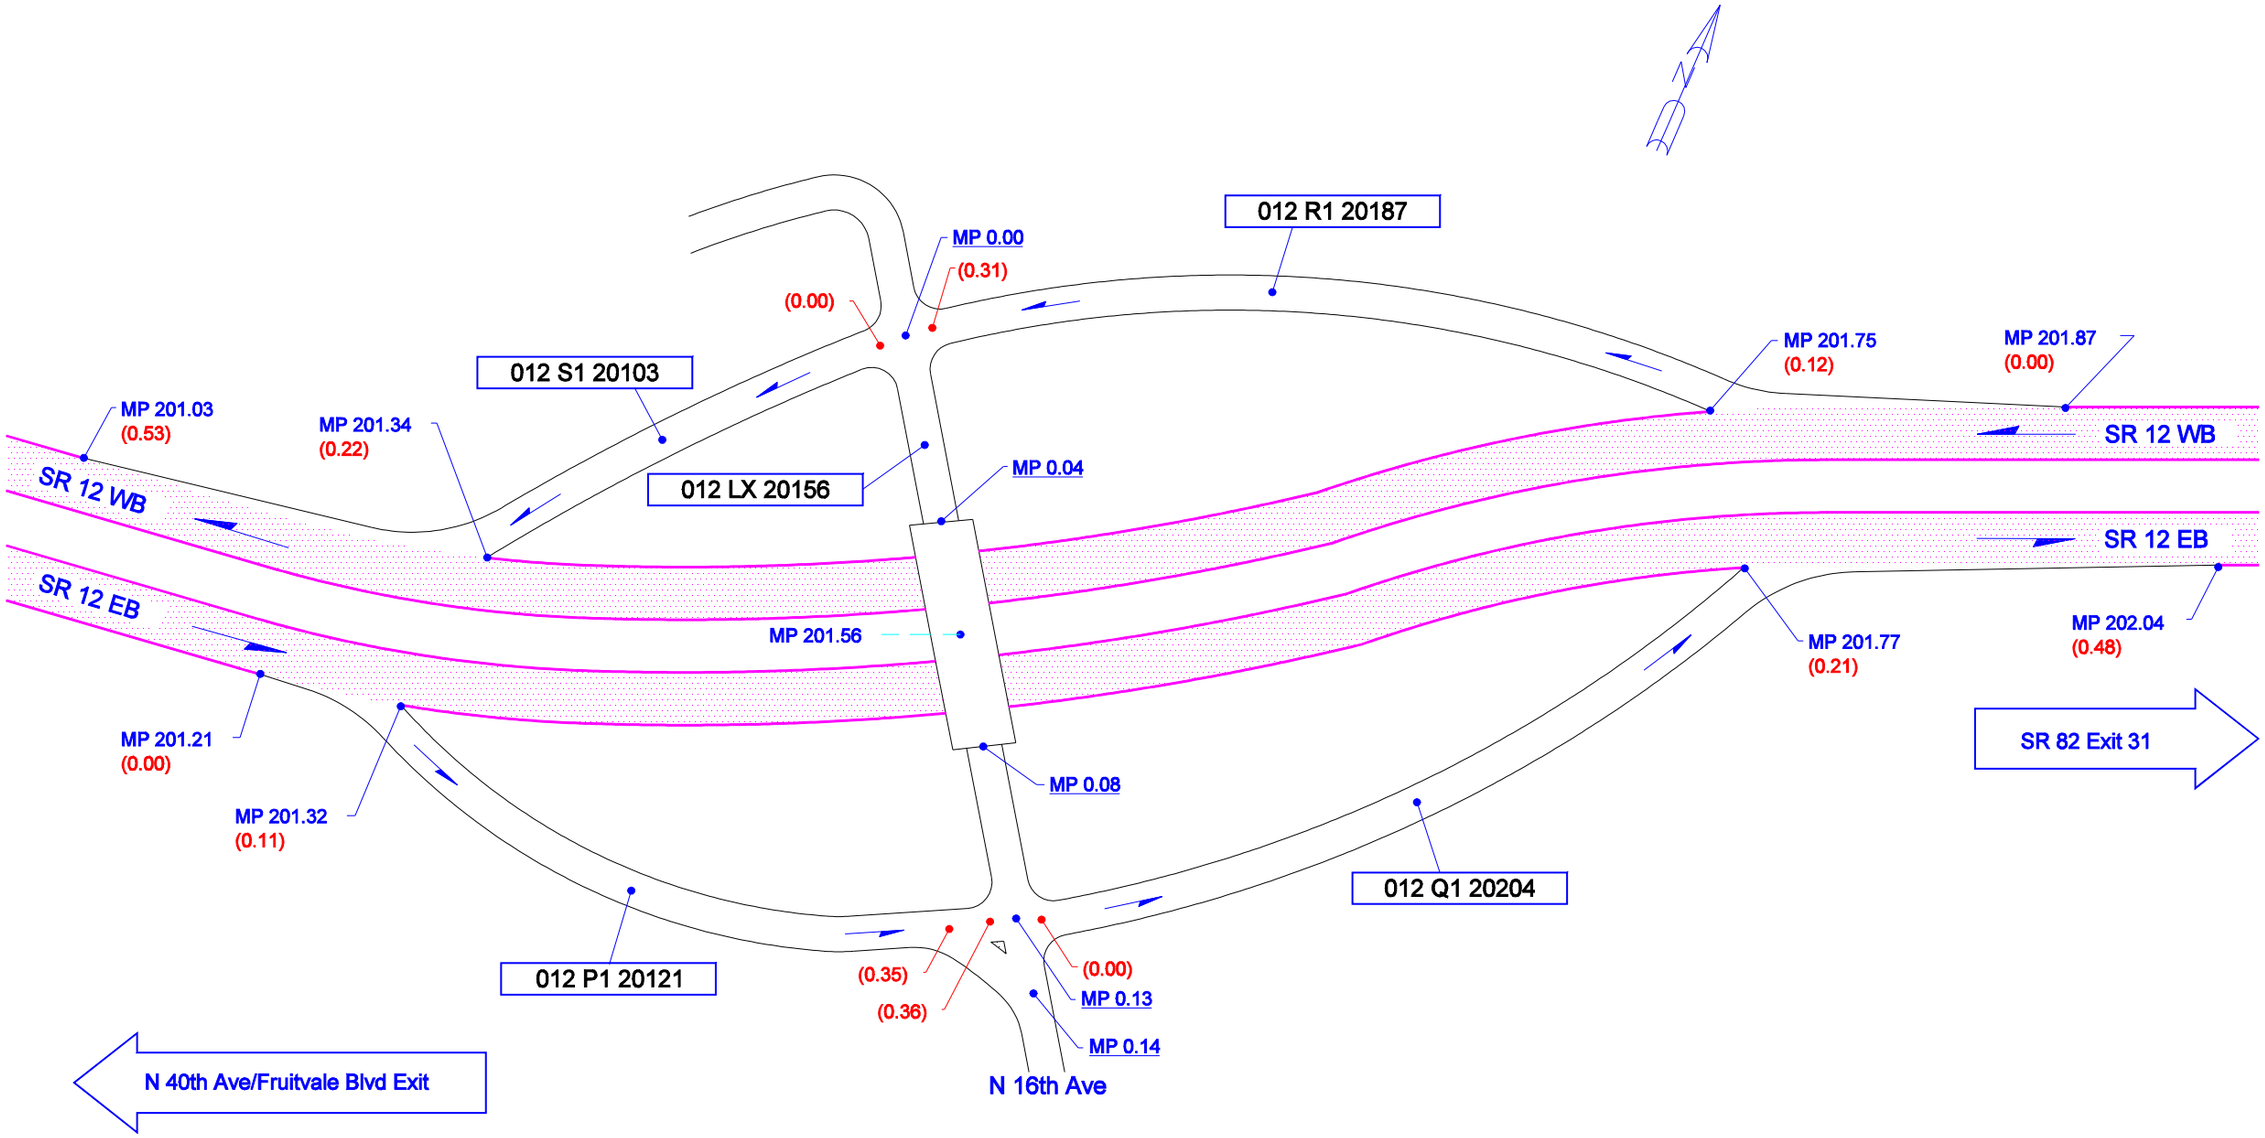

Not To Scale

9/17/2004	KLK	WSDOT SOUTH CENTRAL REGION	YAKIMA, YAKIMA COUNTY	JUNCTION N. 16TH AVE	SR 12