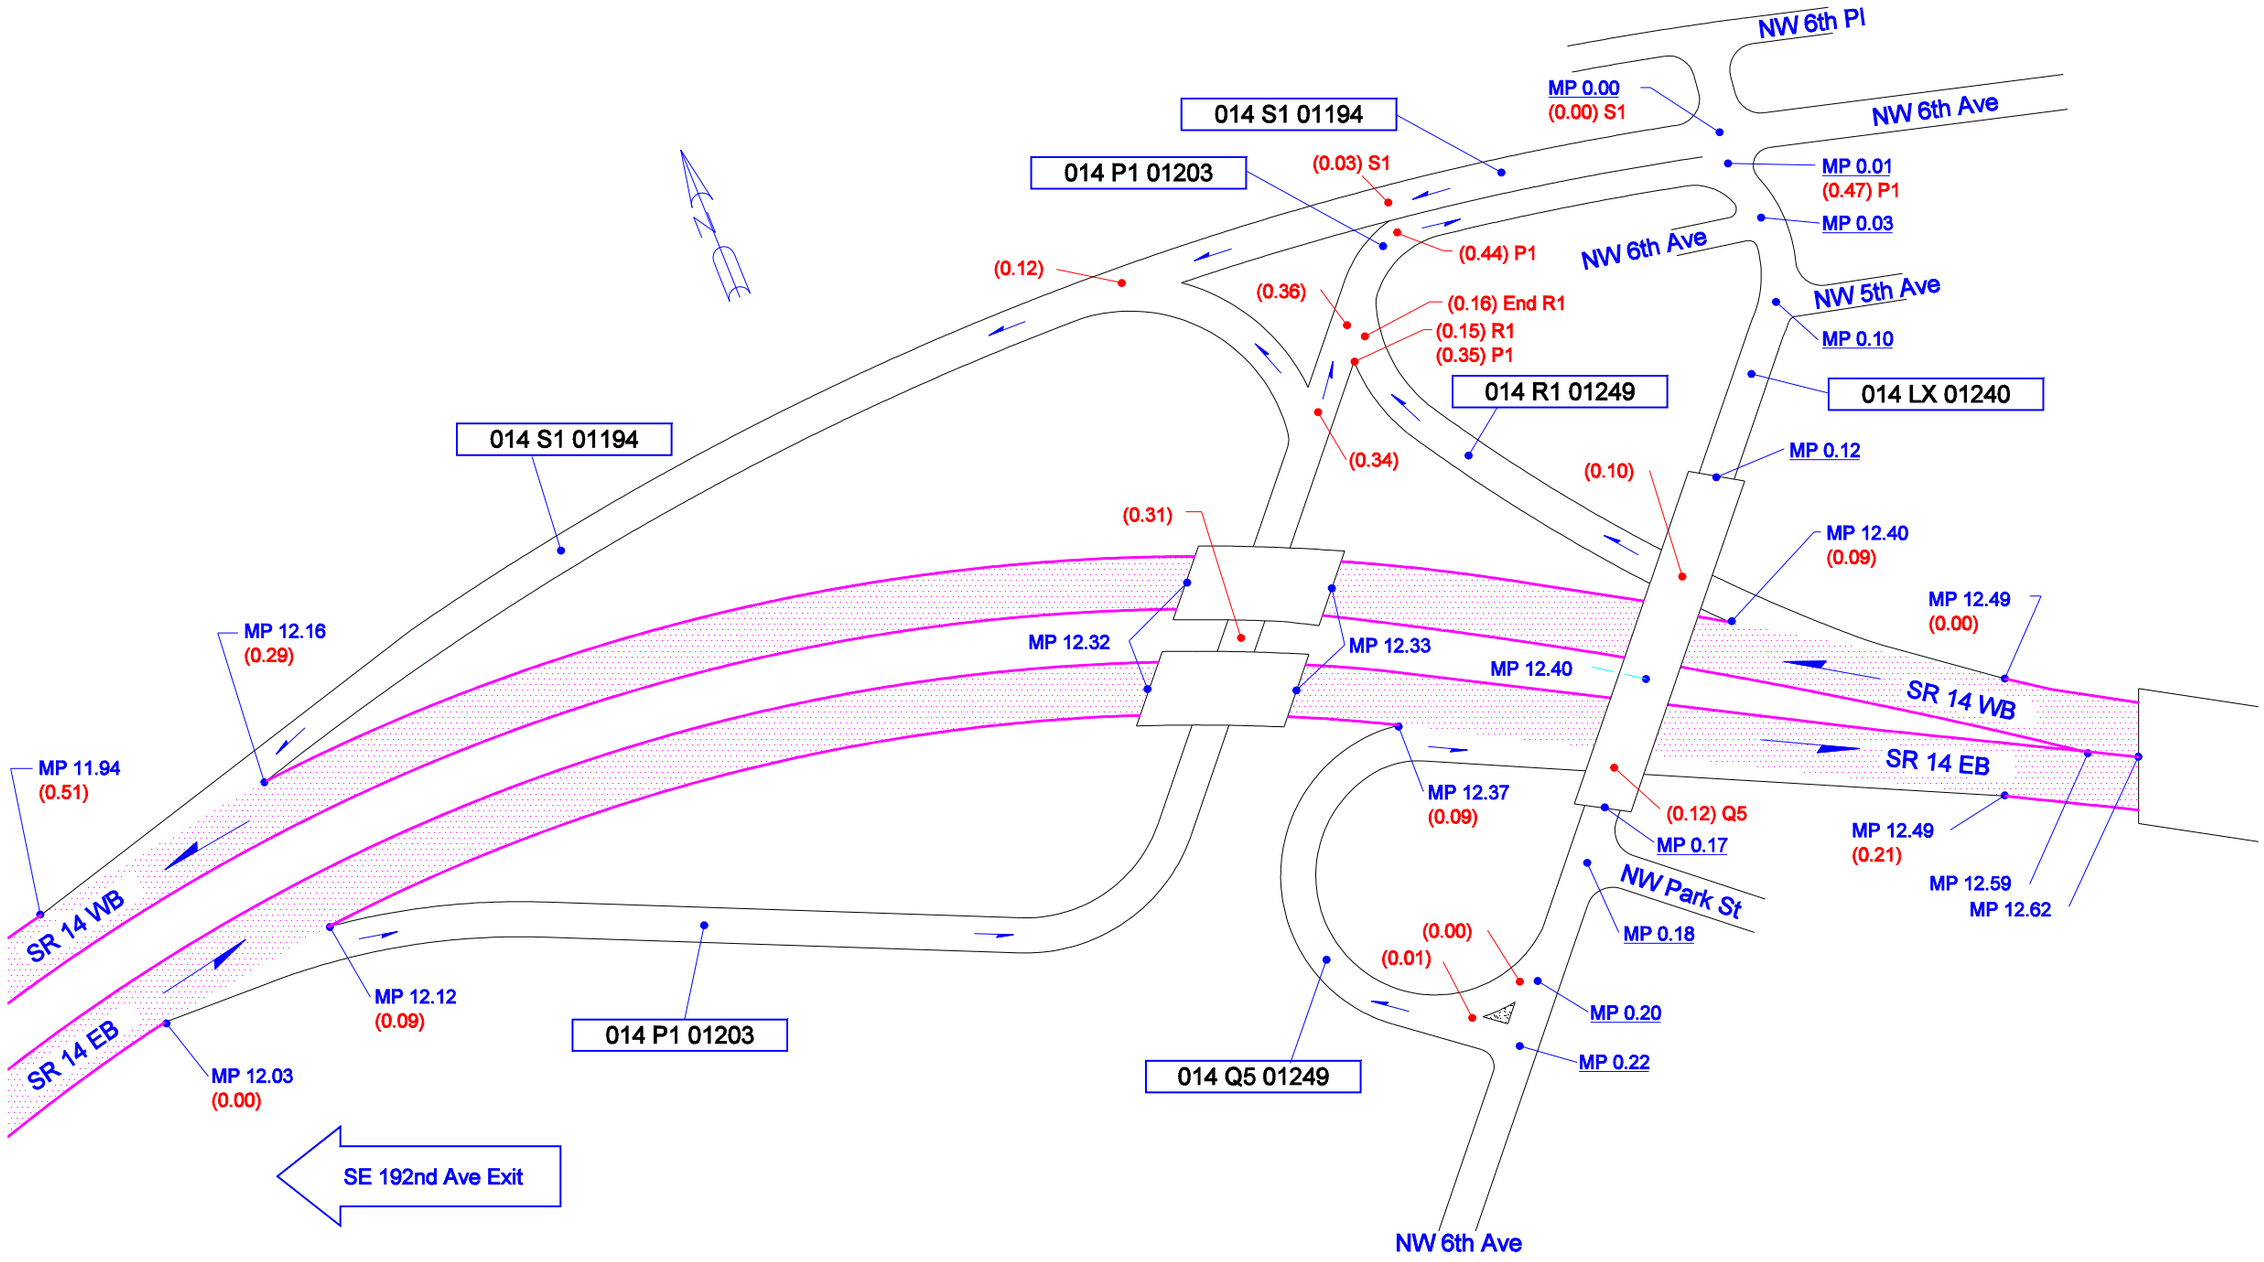

Not To Scale

5/8/2003	KLK	WSDOT SOUTHWEST REGION	CAMAS, CLARK COUNTY	JUNCTION NW 6TH AVE	SR 14