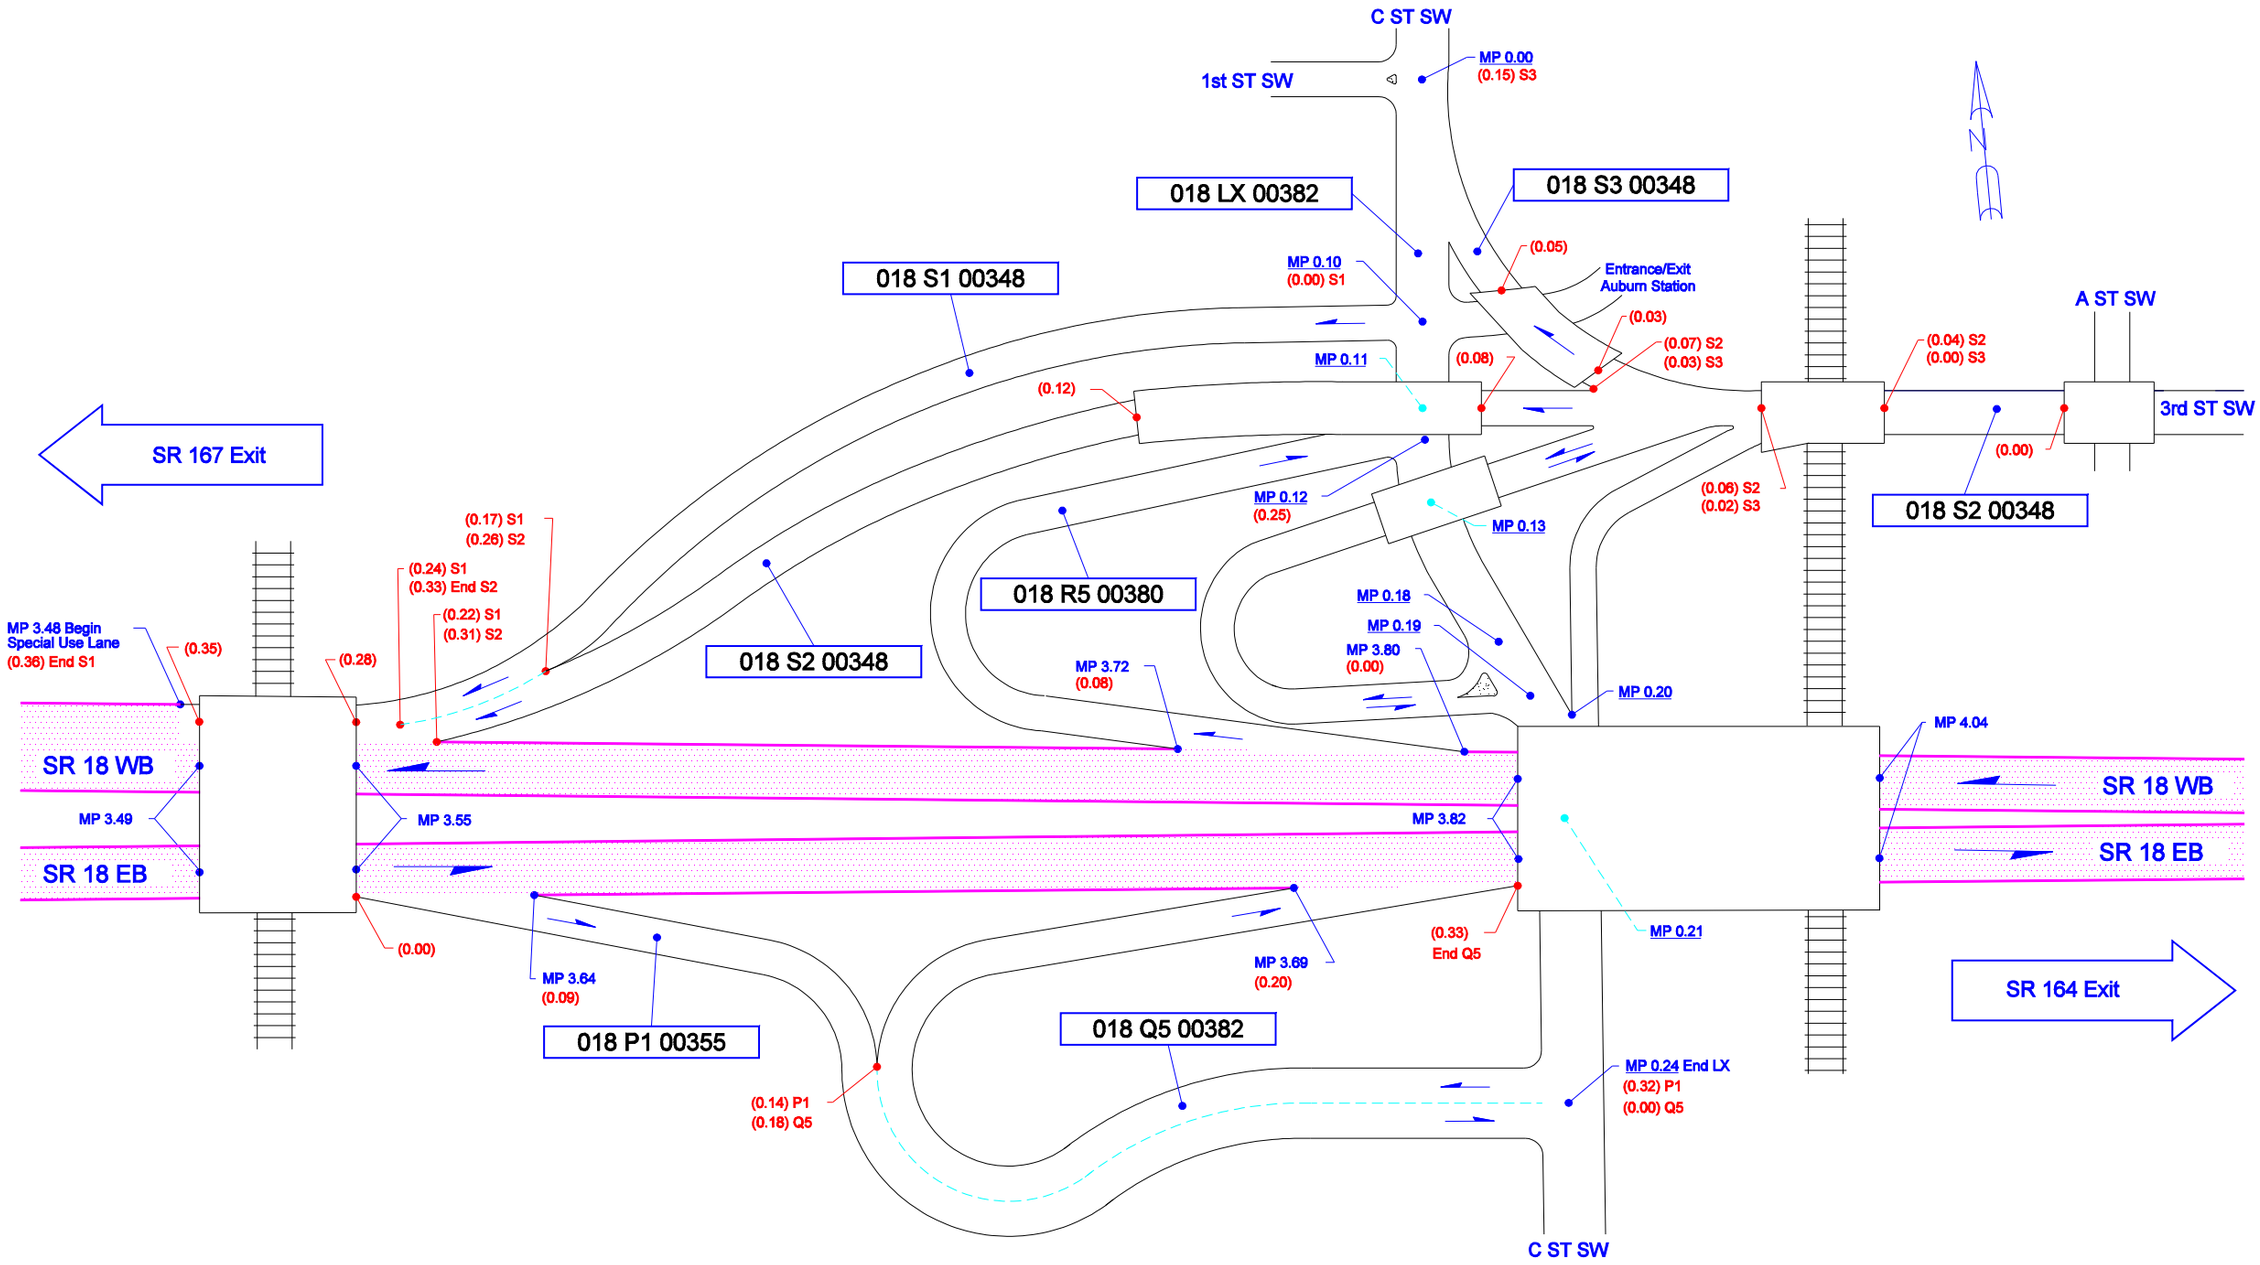

Not To Scale

01/27/2006	KWP	WSDOT NORTHWEST REGION	AUBURN, KING COUNTY	JUNCTION C STREET SW	SR 18