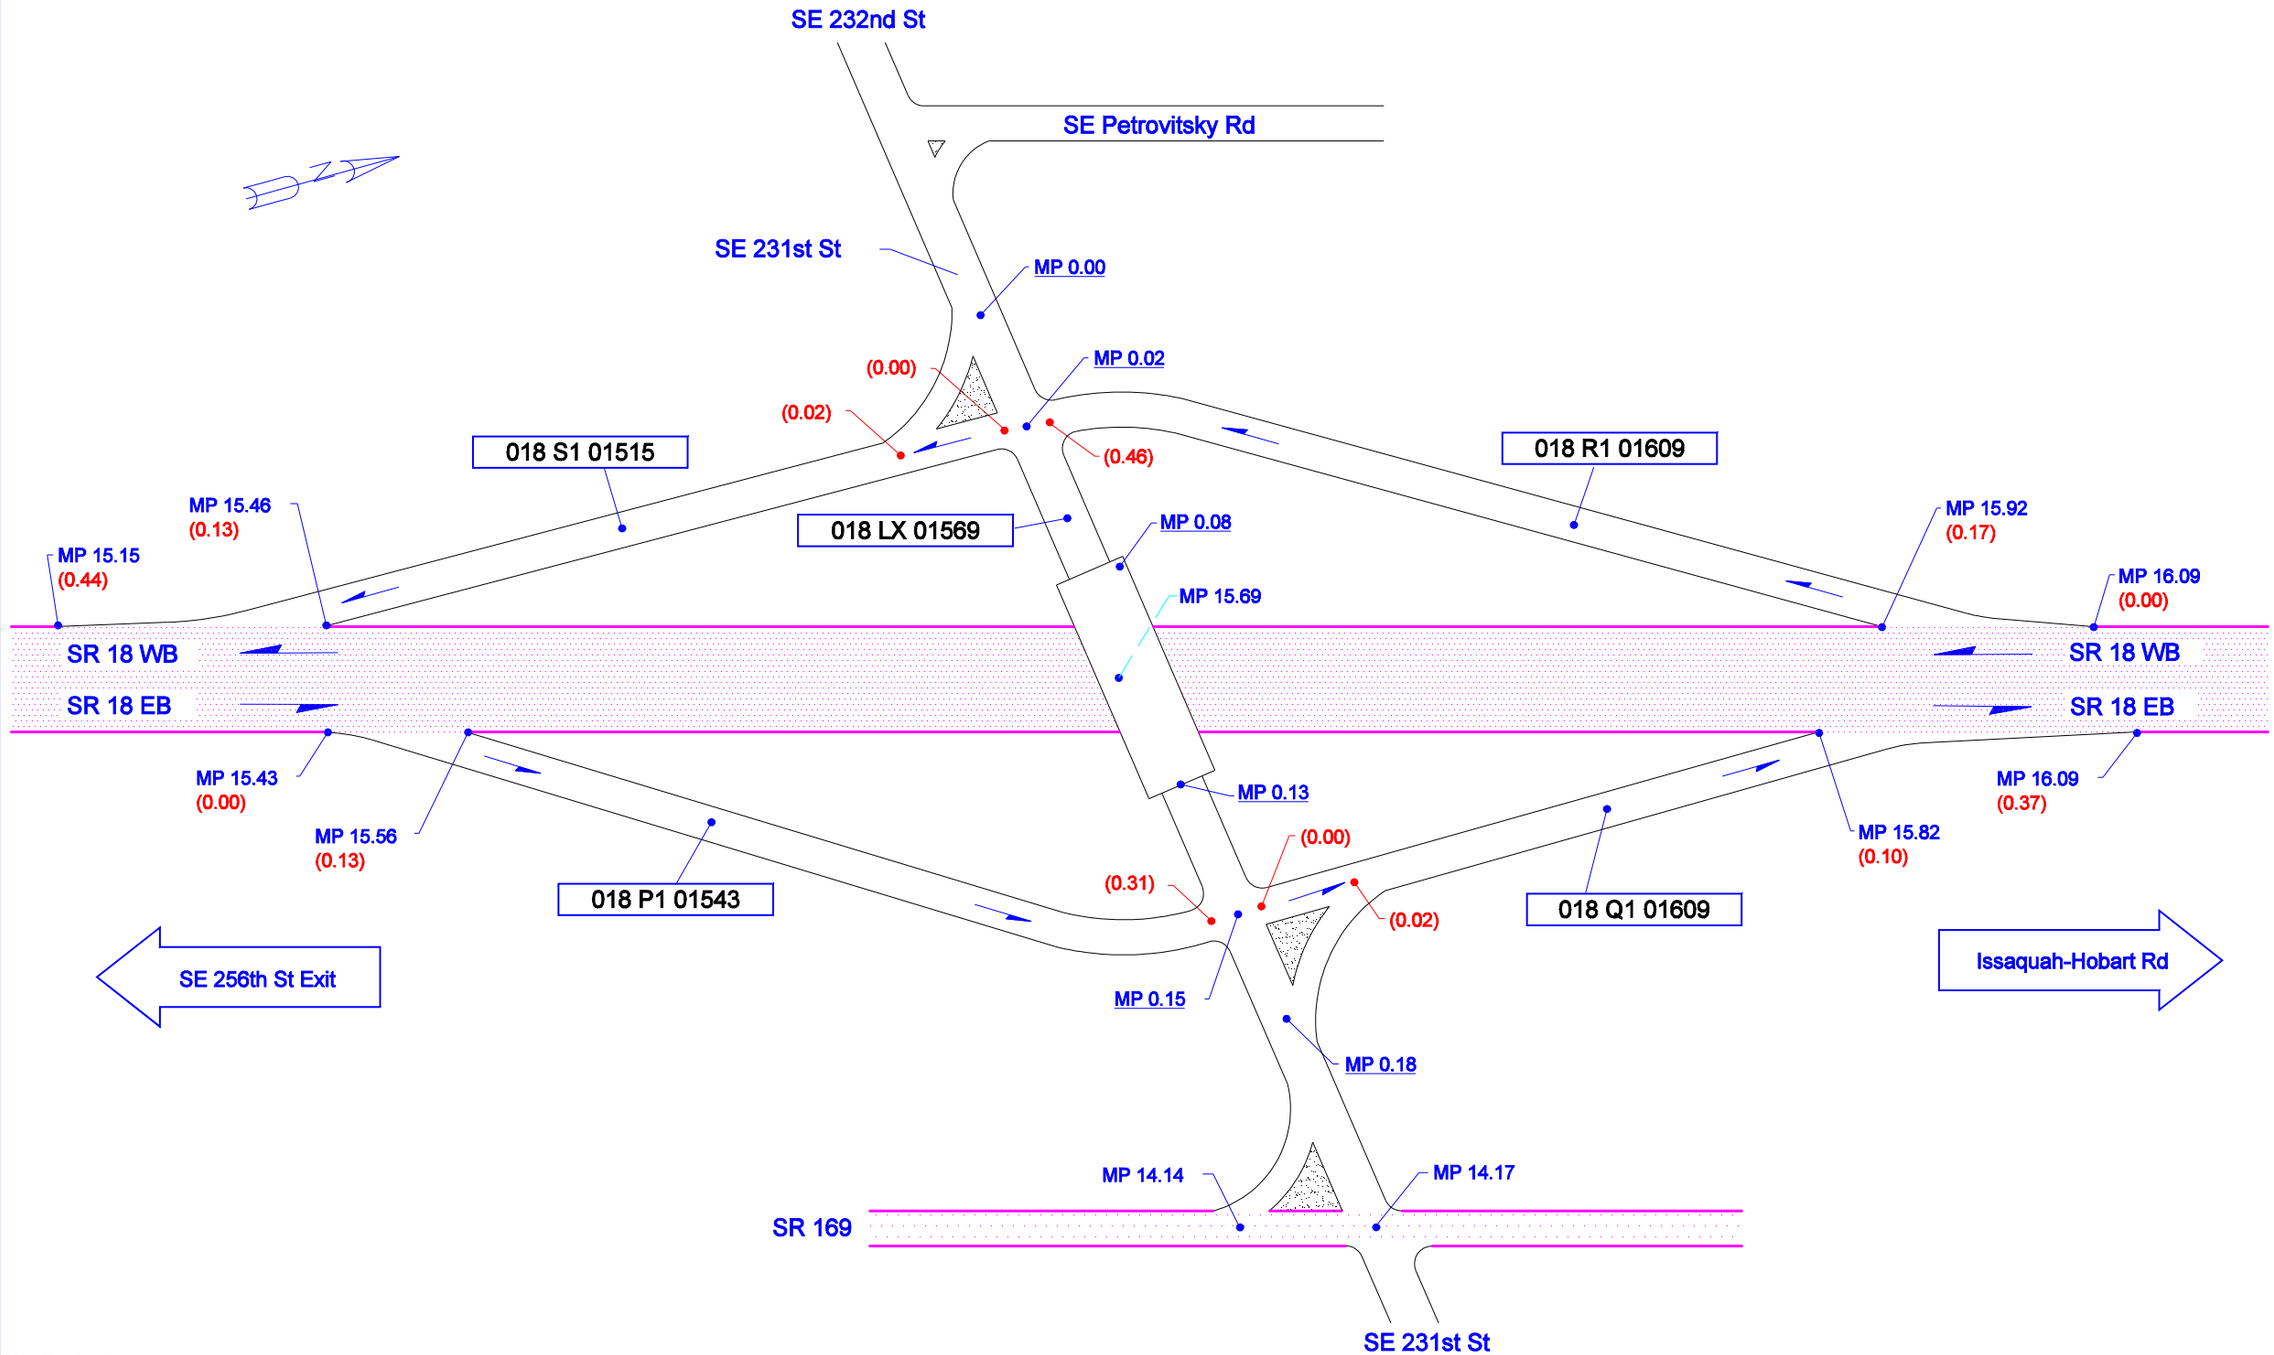

Not To Scale

9/21/2004	KLK	WSDOT NORTHWEST REGION	KING COUNTY	JCT SR 169/SE 231ST ST	SR 18