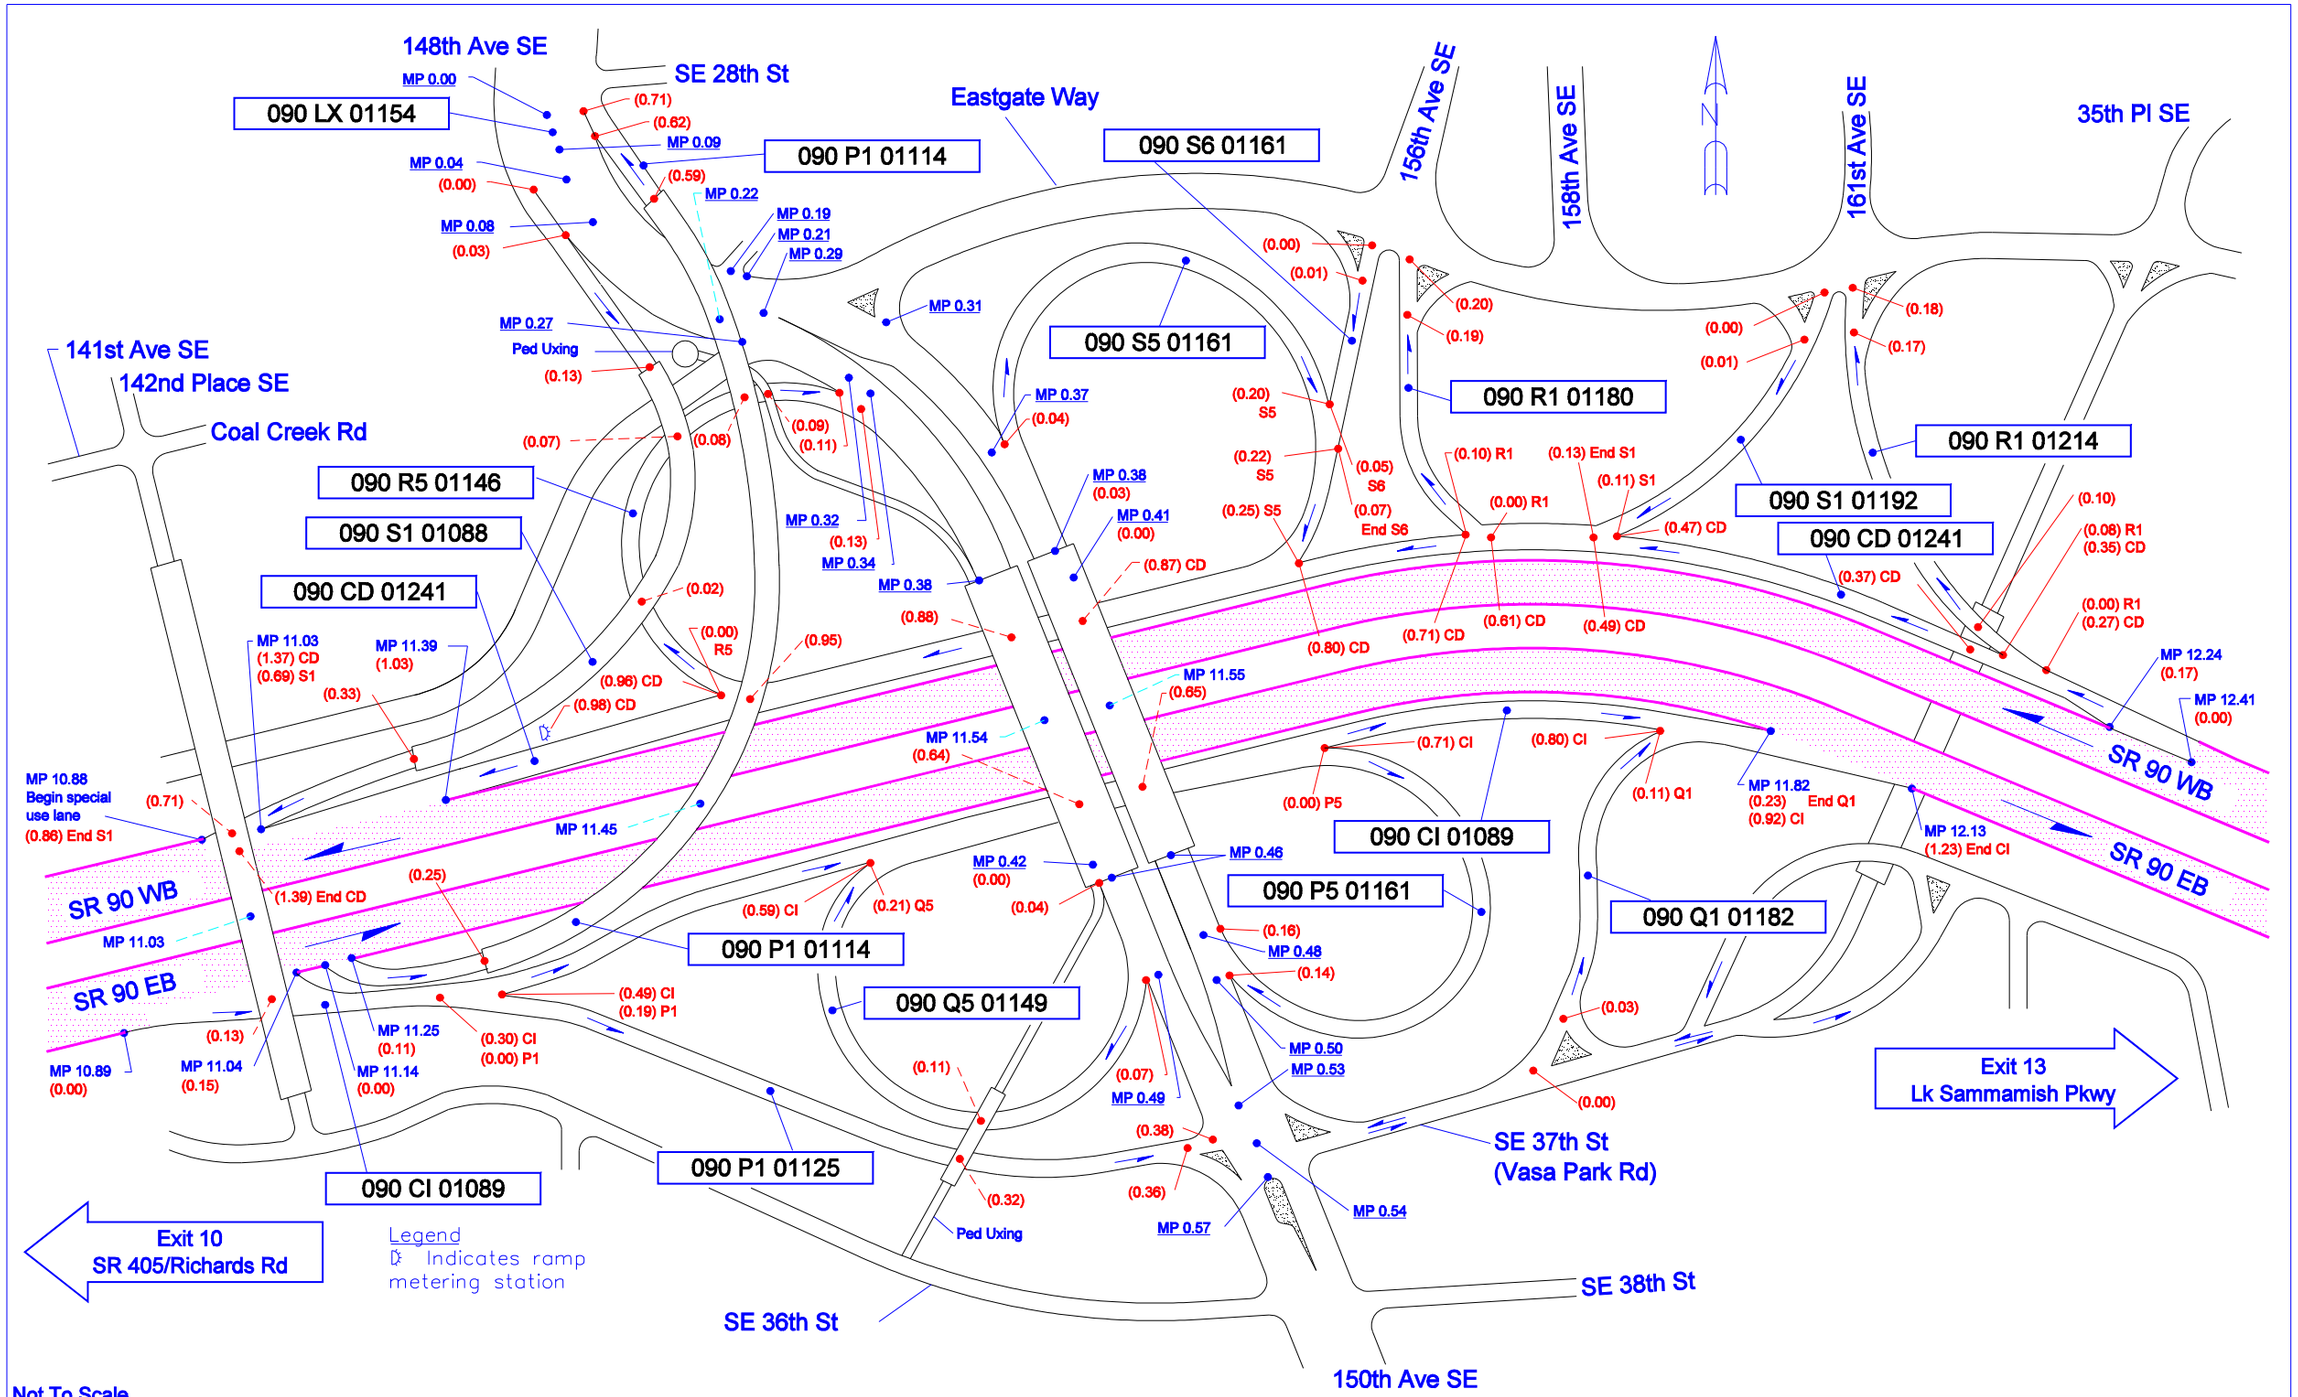

Not To Scale

02/22/2006	KLK	WSDOT NORTHWEST REGION	Bellevue, King County	Junction Eastgate Way	SR 90 - Exit 11