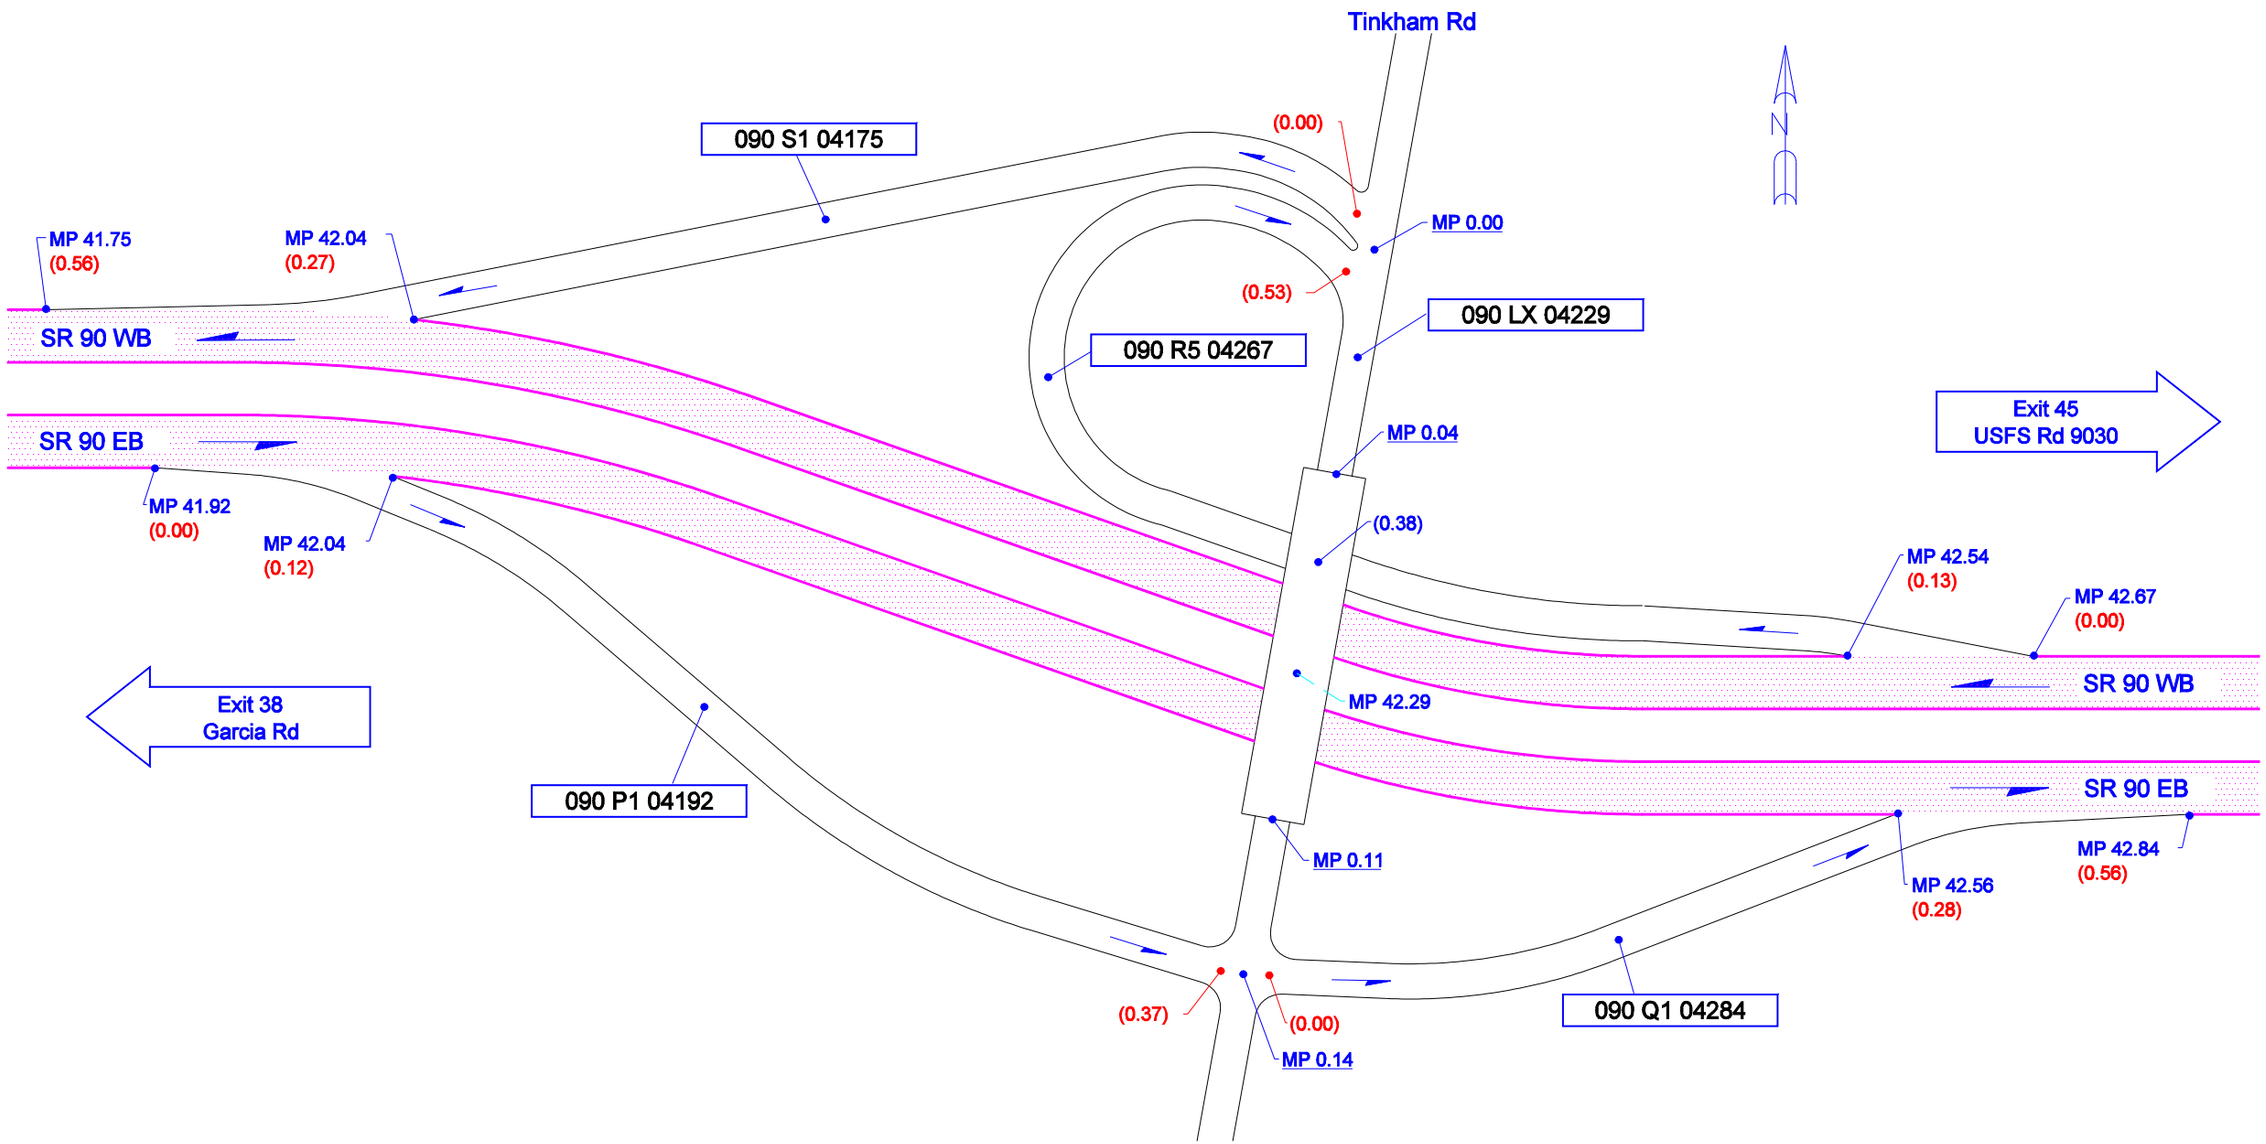

Not To Scale

12/6/1996	KLK	WSDOT SOUTH CENTRAL REGION	KING COUNTY	JUNCTION TINKHAM RD	SR 90 - EXIT 42