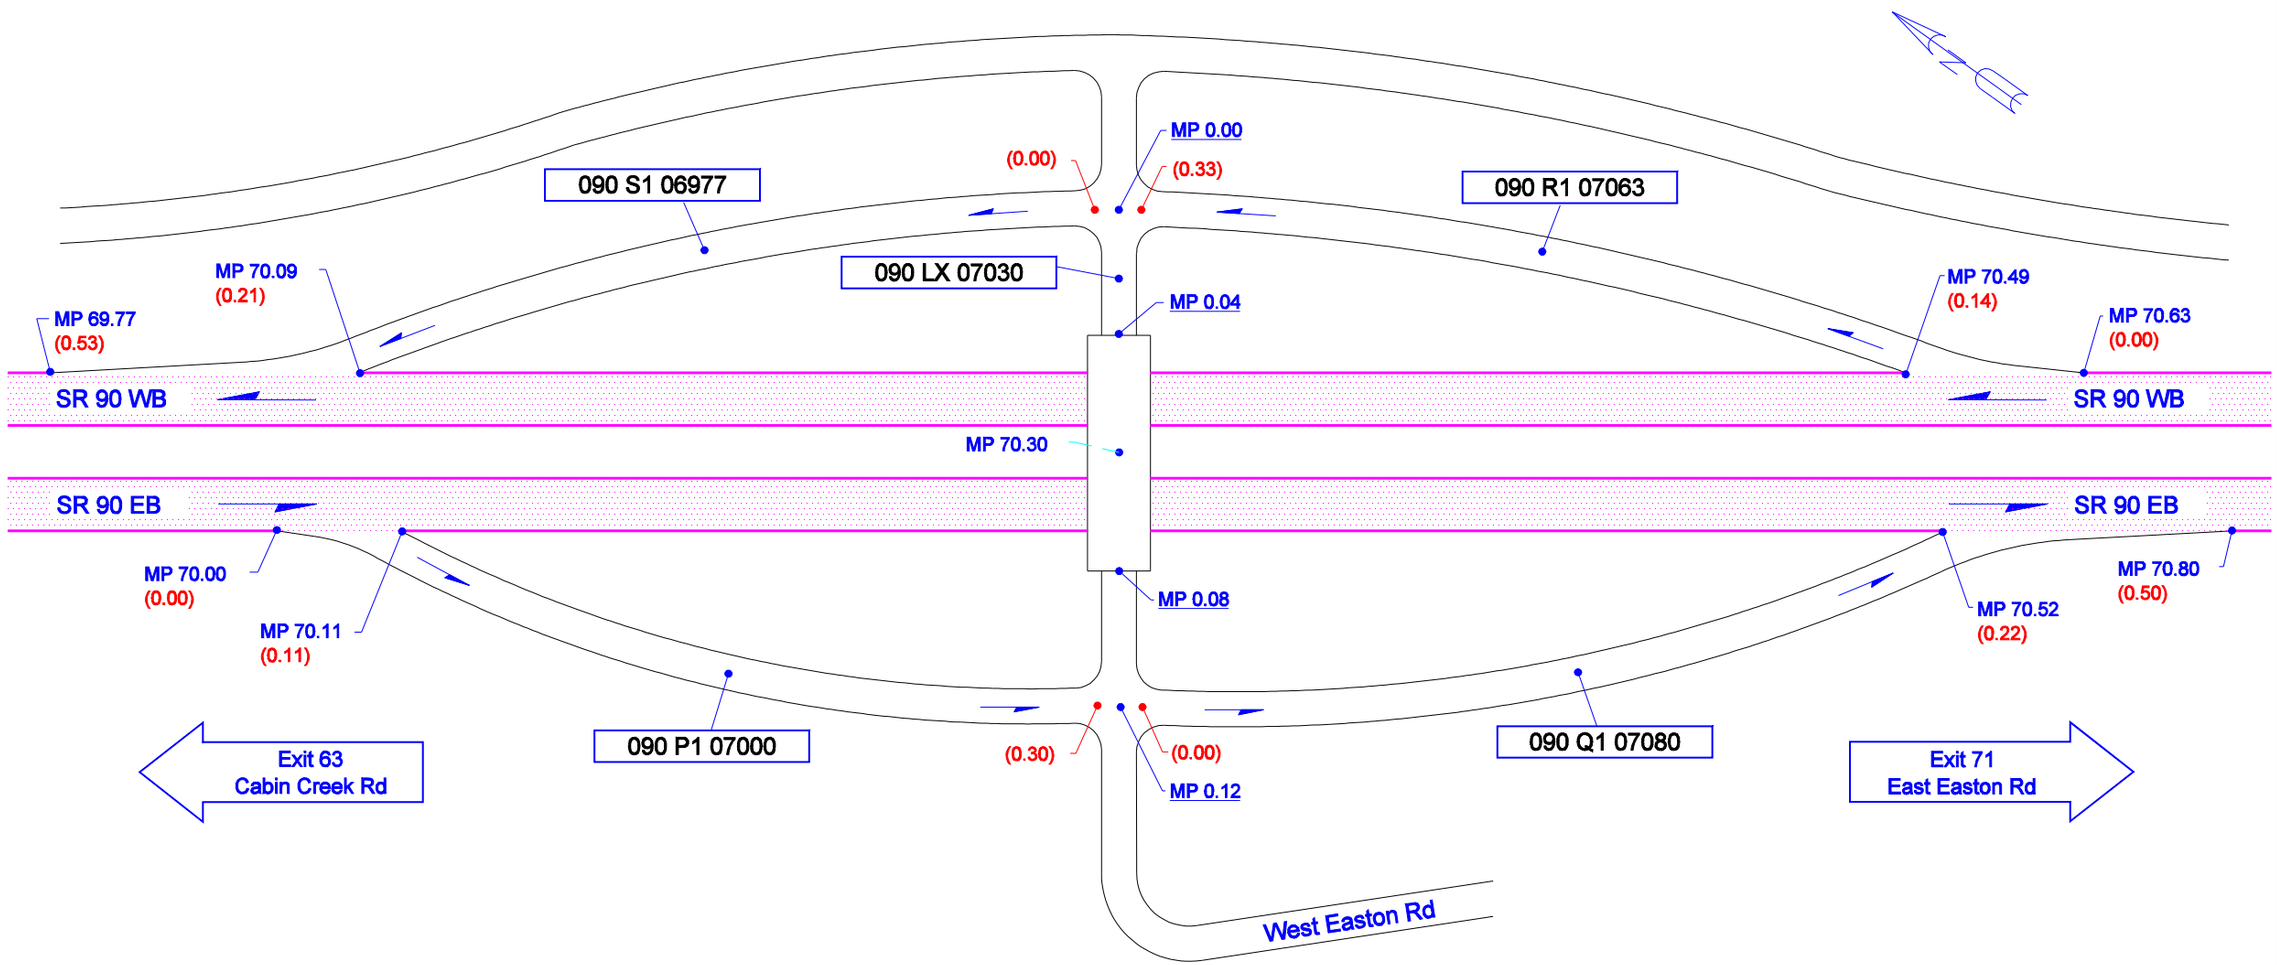

Not To Scale

5/4/1992	KLK	WSDOT SOUTH CENTRAL REGION	KITTITAS COUNTY	JUNCTION WEST EASTON RD	SR 90 - EXIT 70