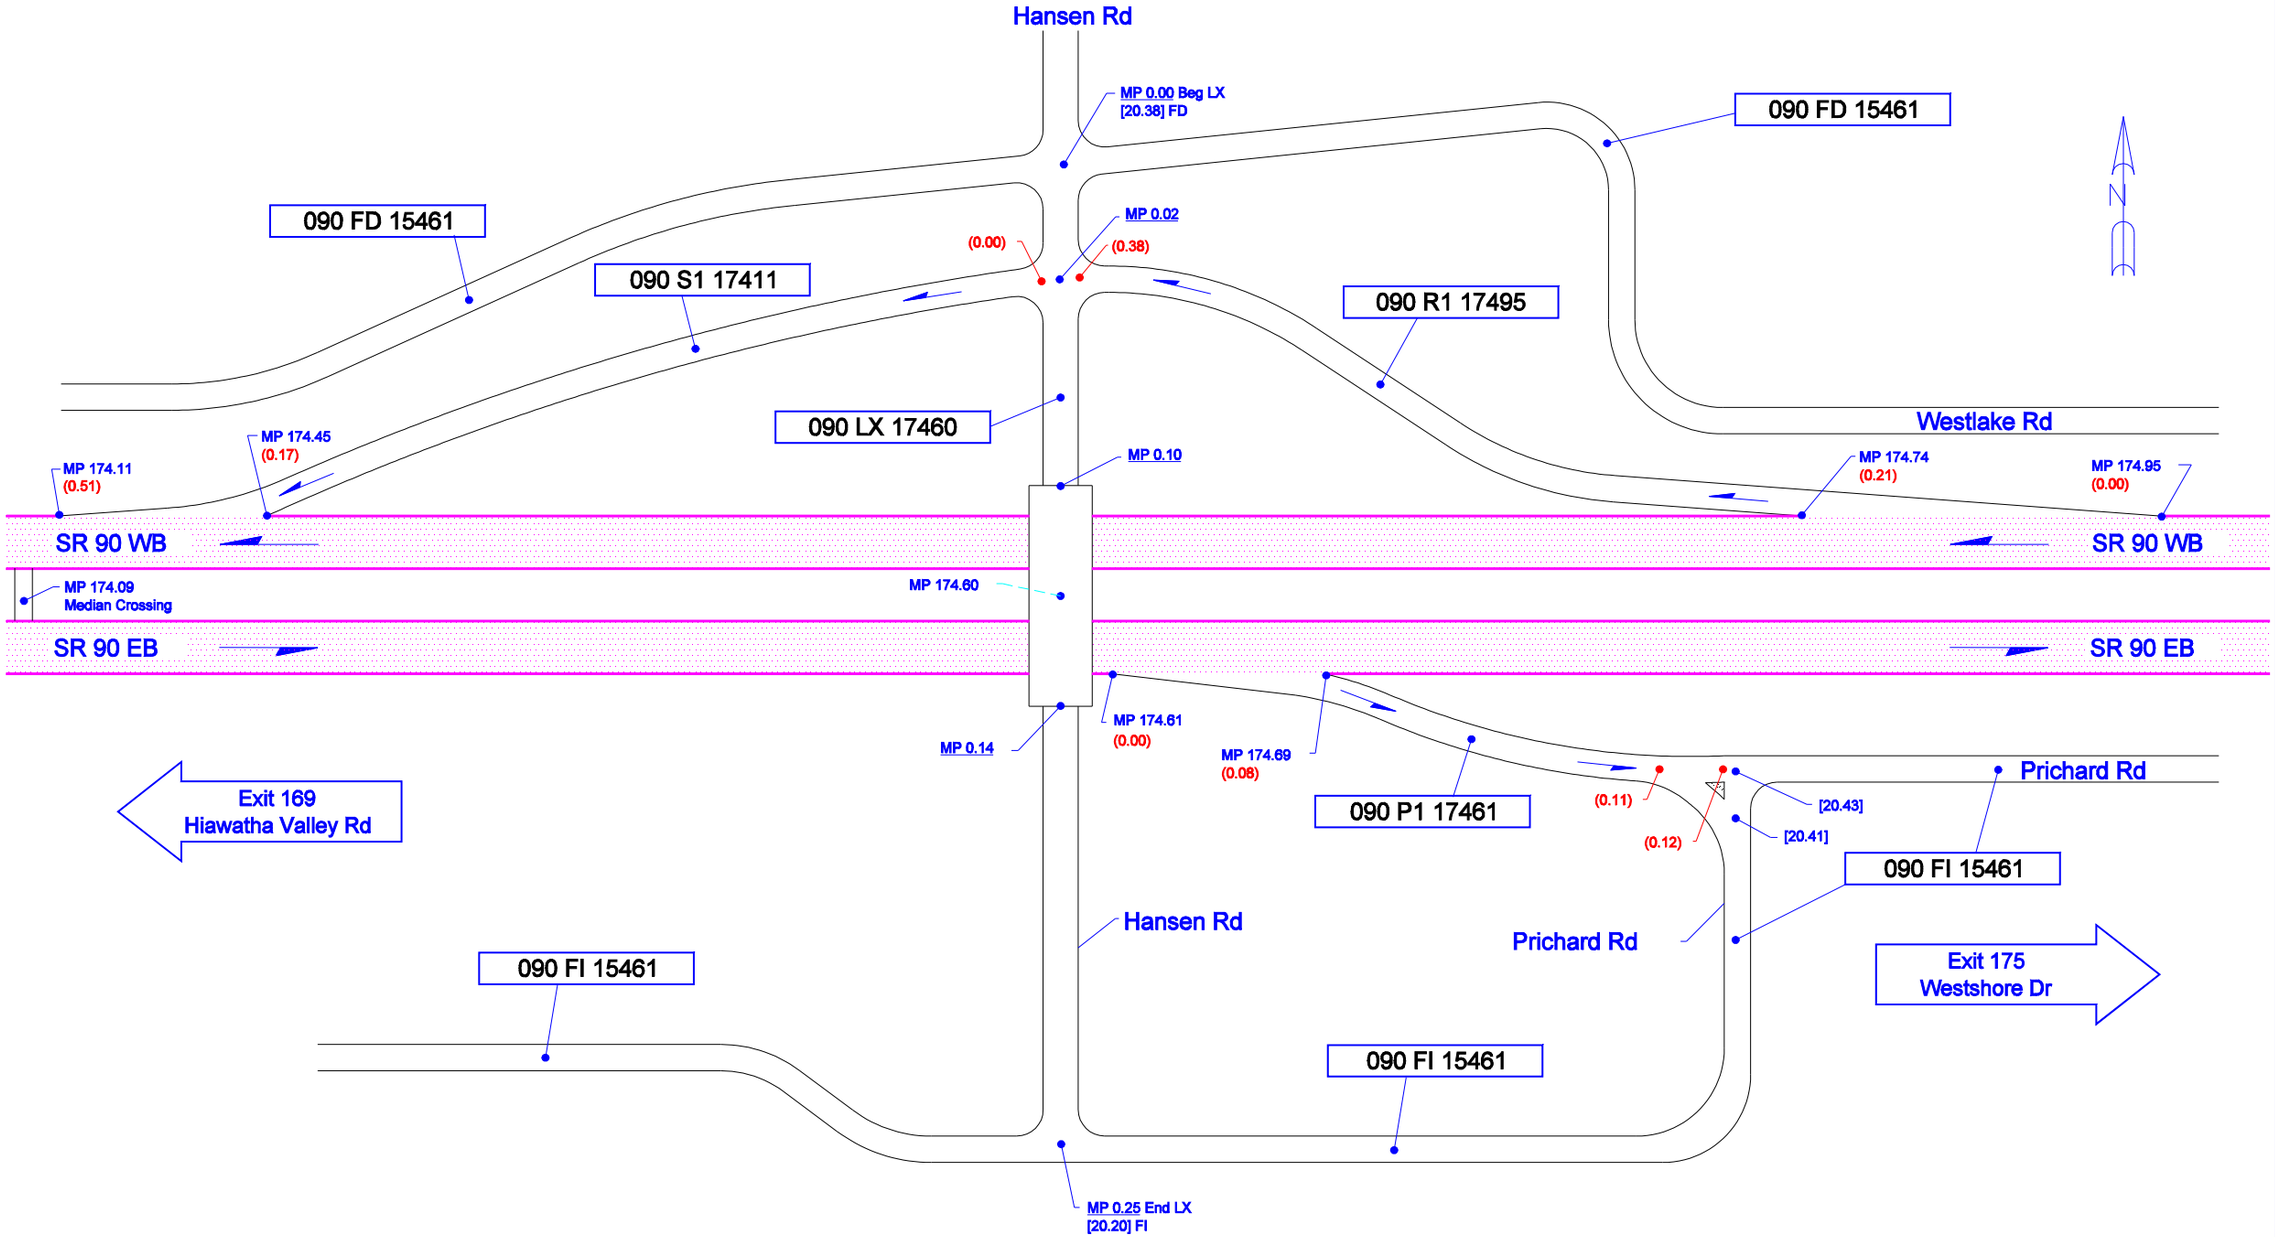

Not To Scale

08/25/2005	KLK	WSDOT NORTH CENTRAL REGION	Moses Lake, Grant County	Junction Mae Valley/Hansen Rd	SR 90 - Exit 174