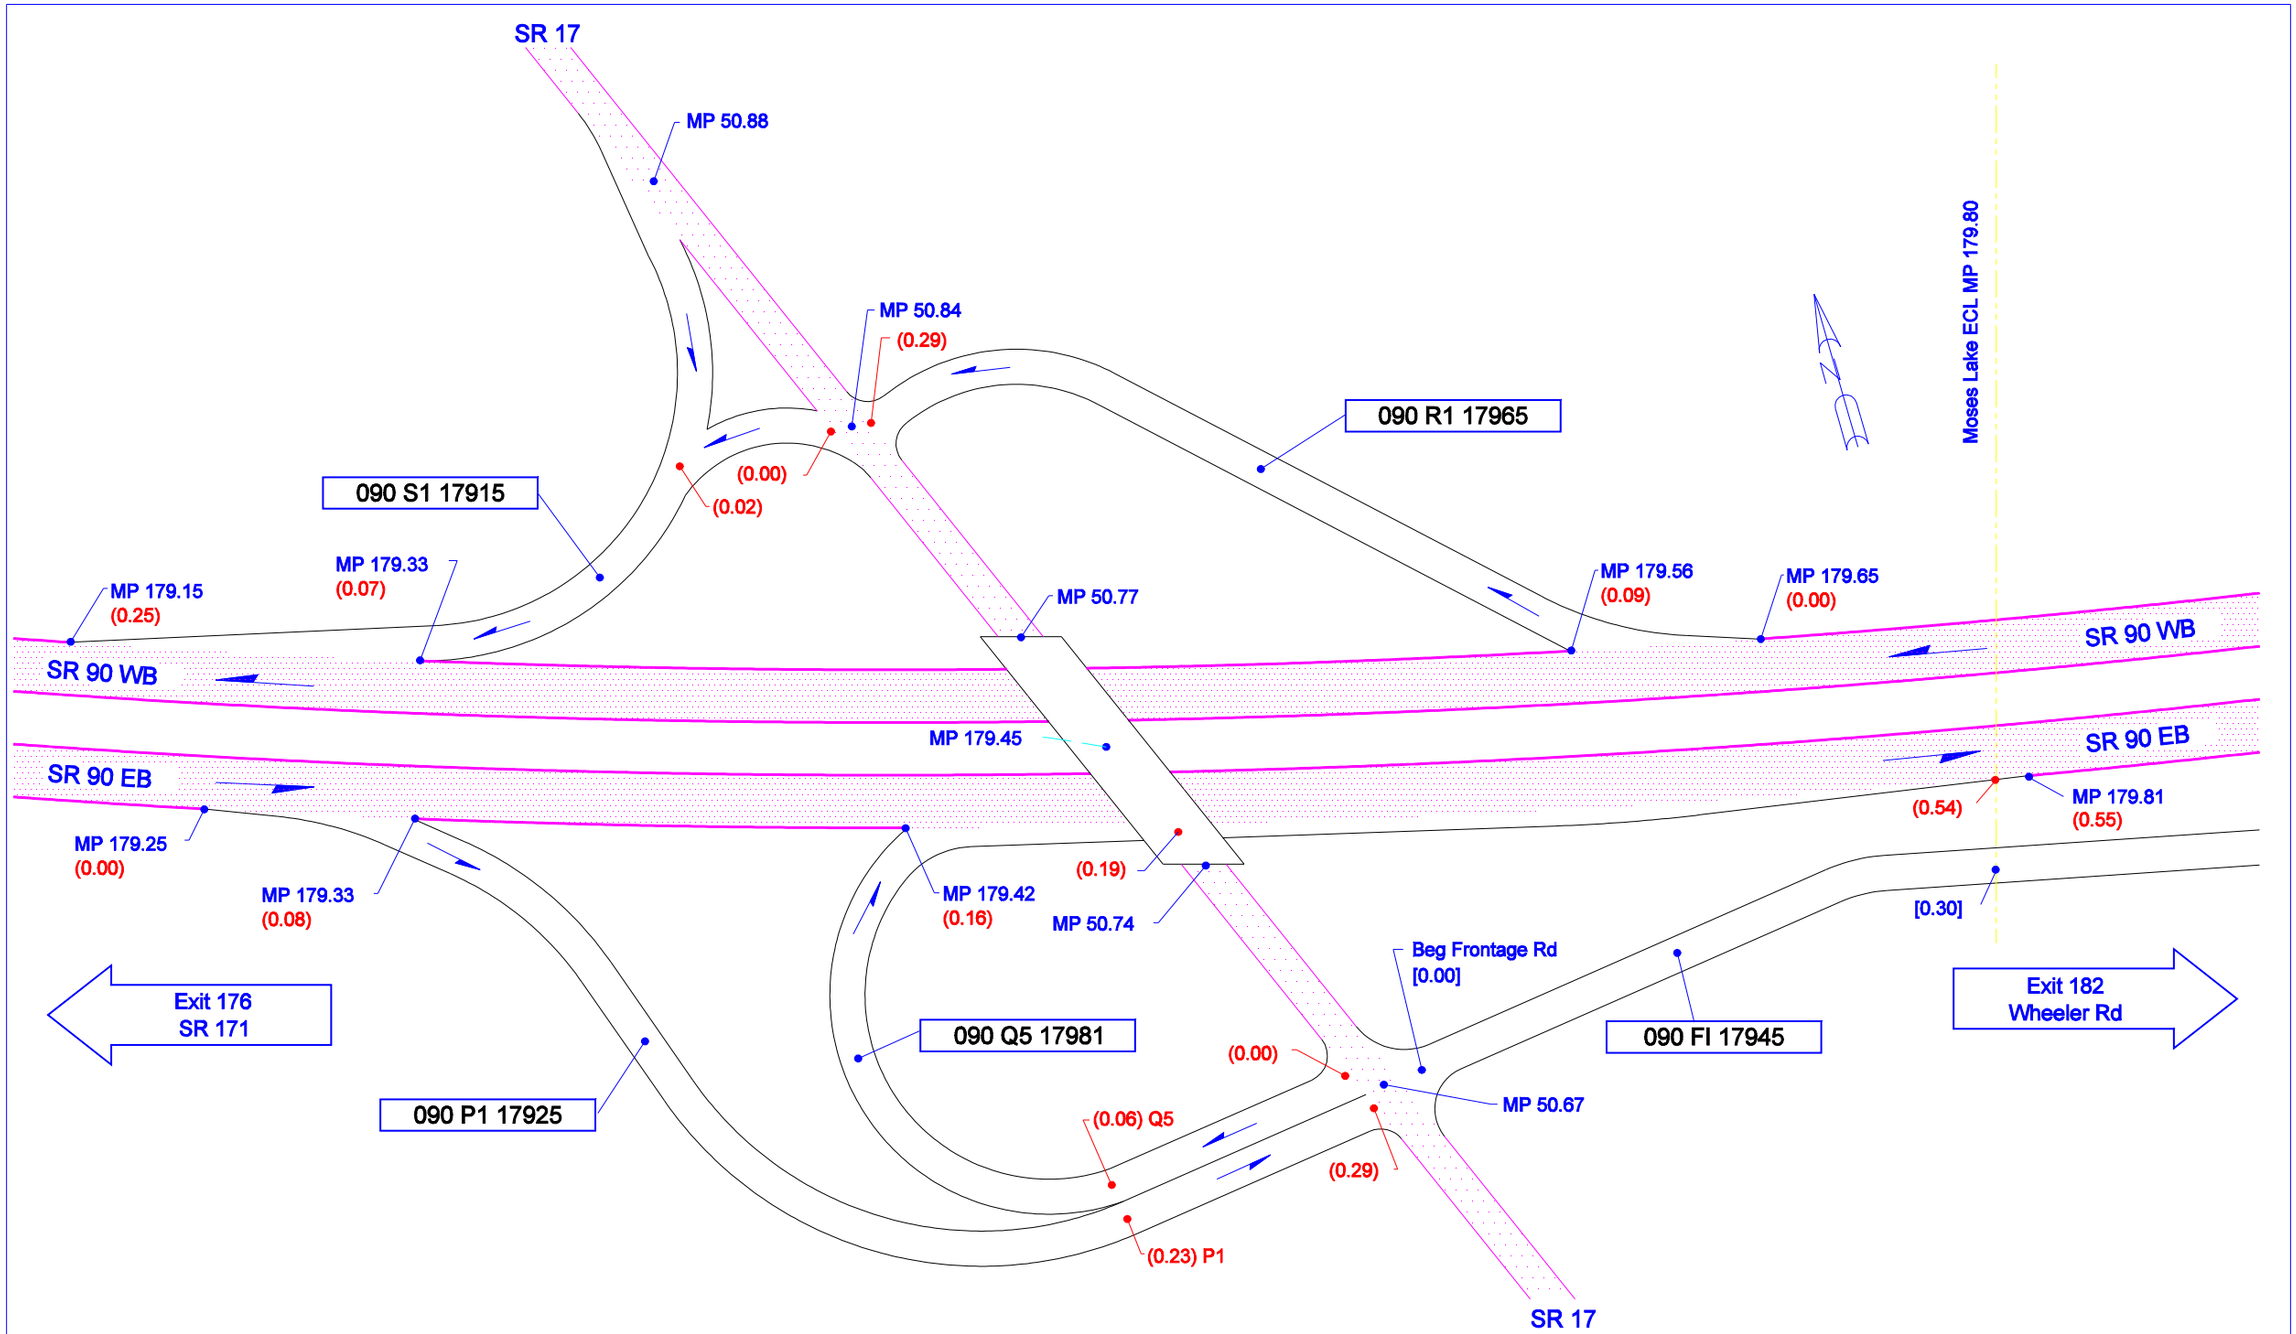

Not To Scale

10/10/2004	KLK	WSDOT NORTH CENTRAL REGION	MOSES LAKE, GRANT COUNTY	JUNCTION SR 17	SR 90 - EXIT 179