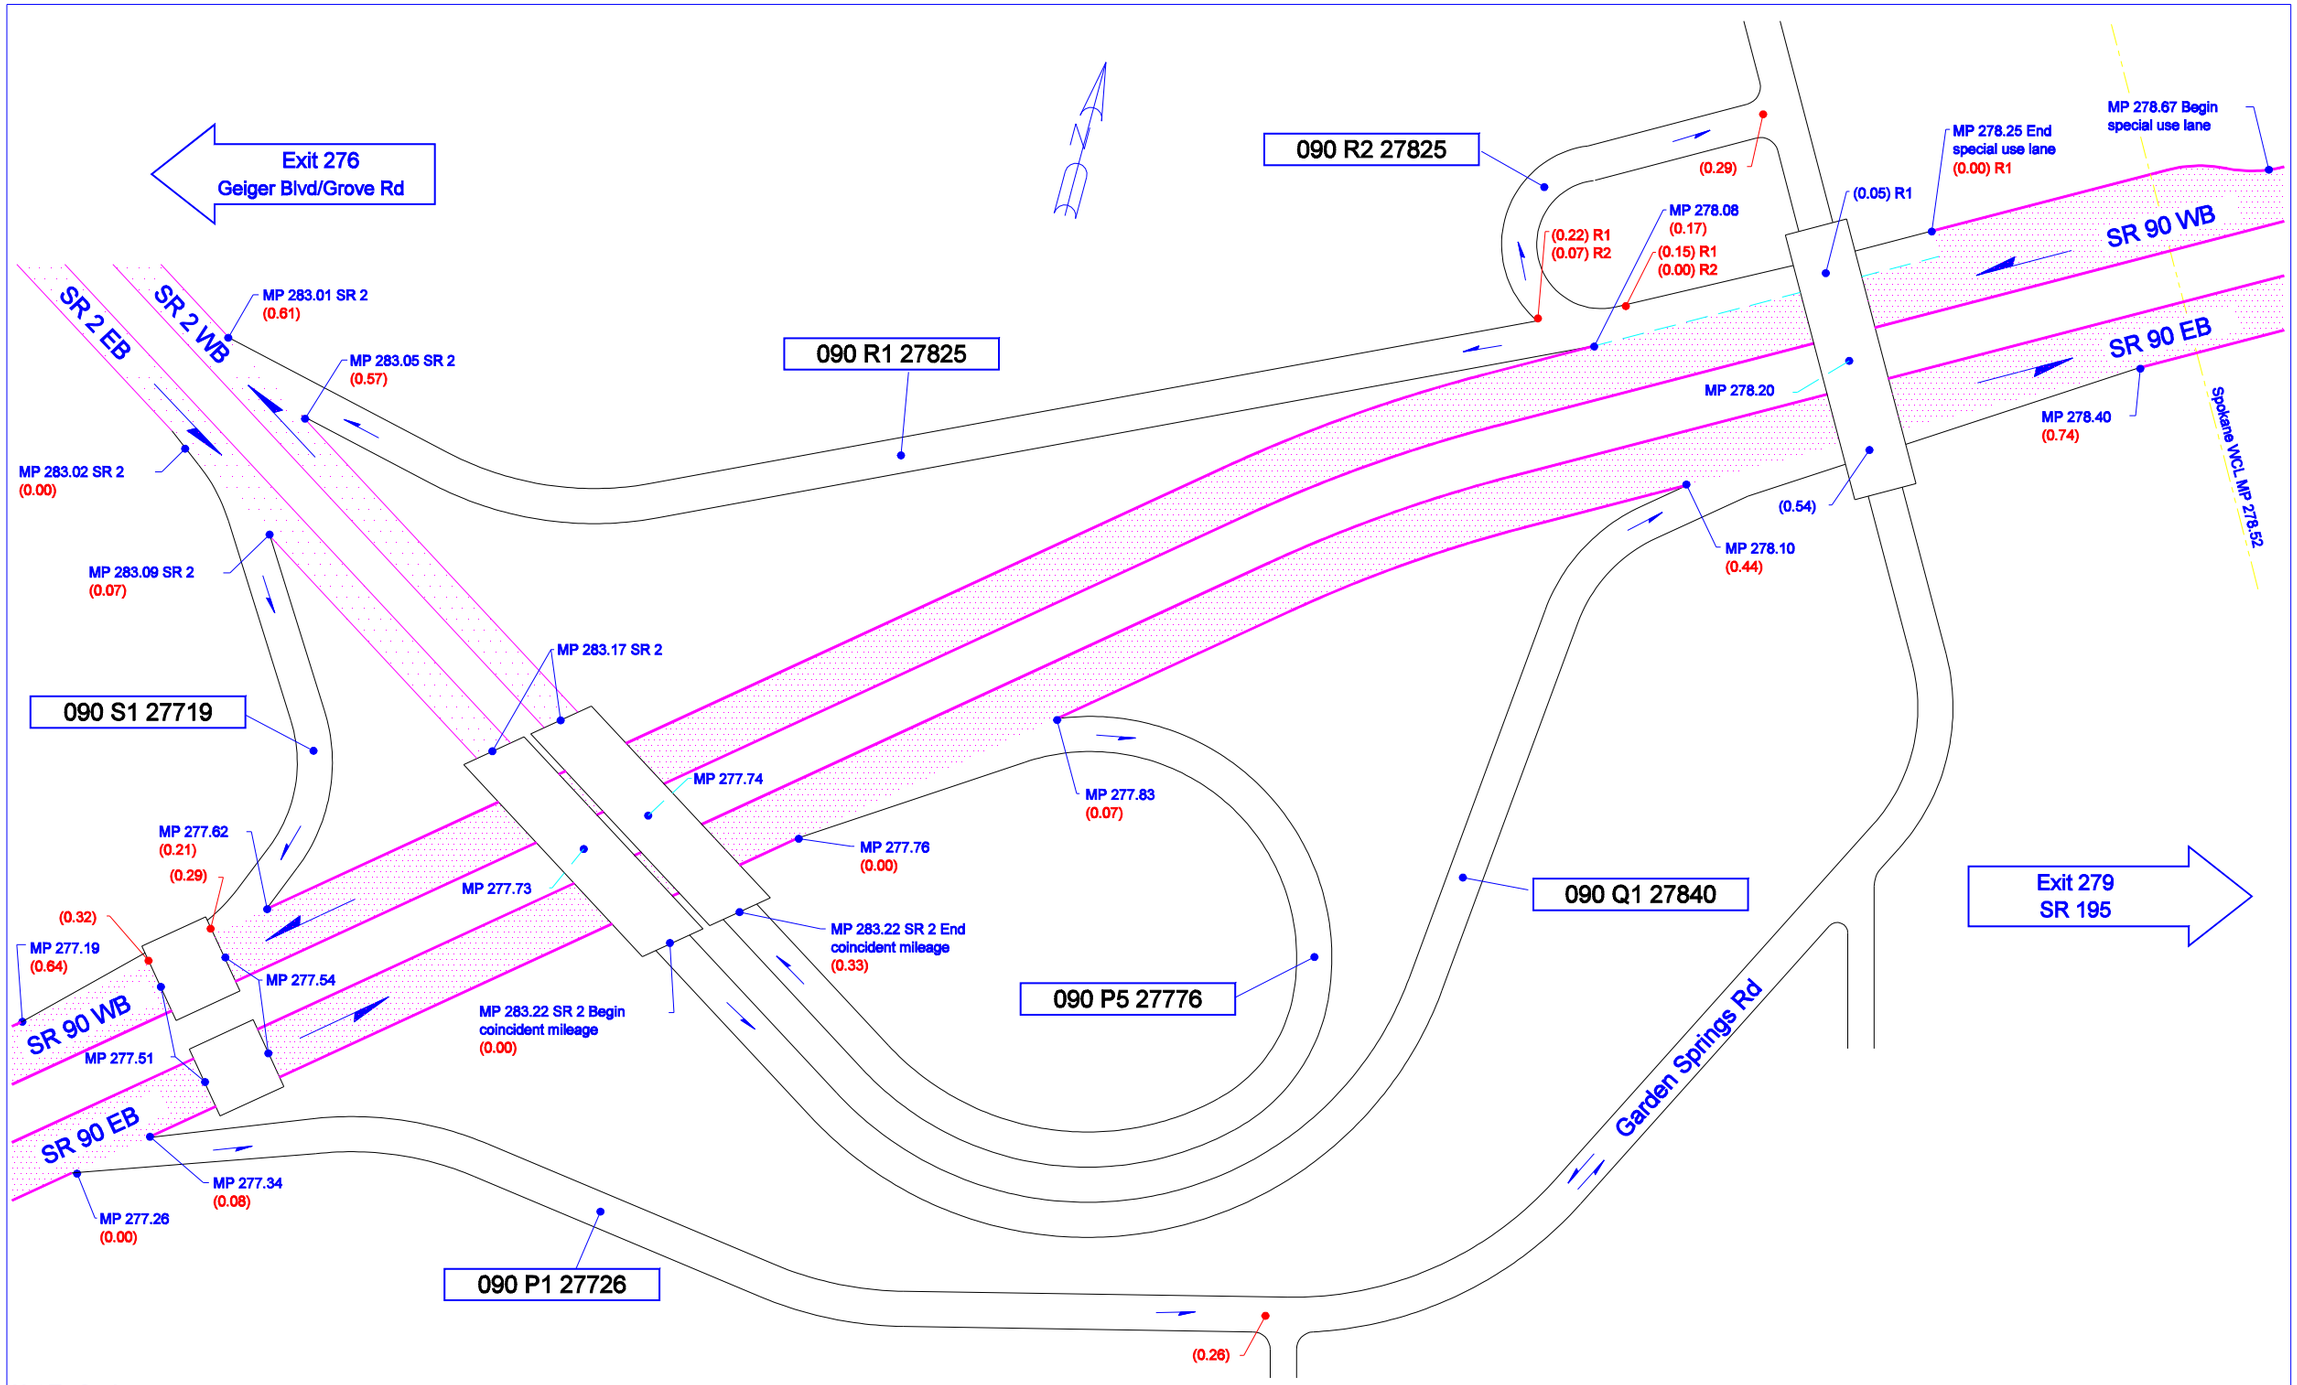

Not To Scale

10/11/2004	KLK	WSDOT EASTERN REGION	Spokane County	Junction SR 2/Garden Springs Rd	SR 90 - Exit 277