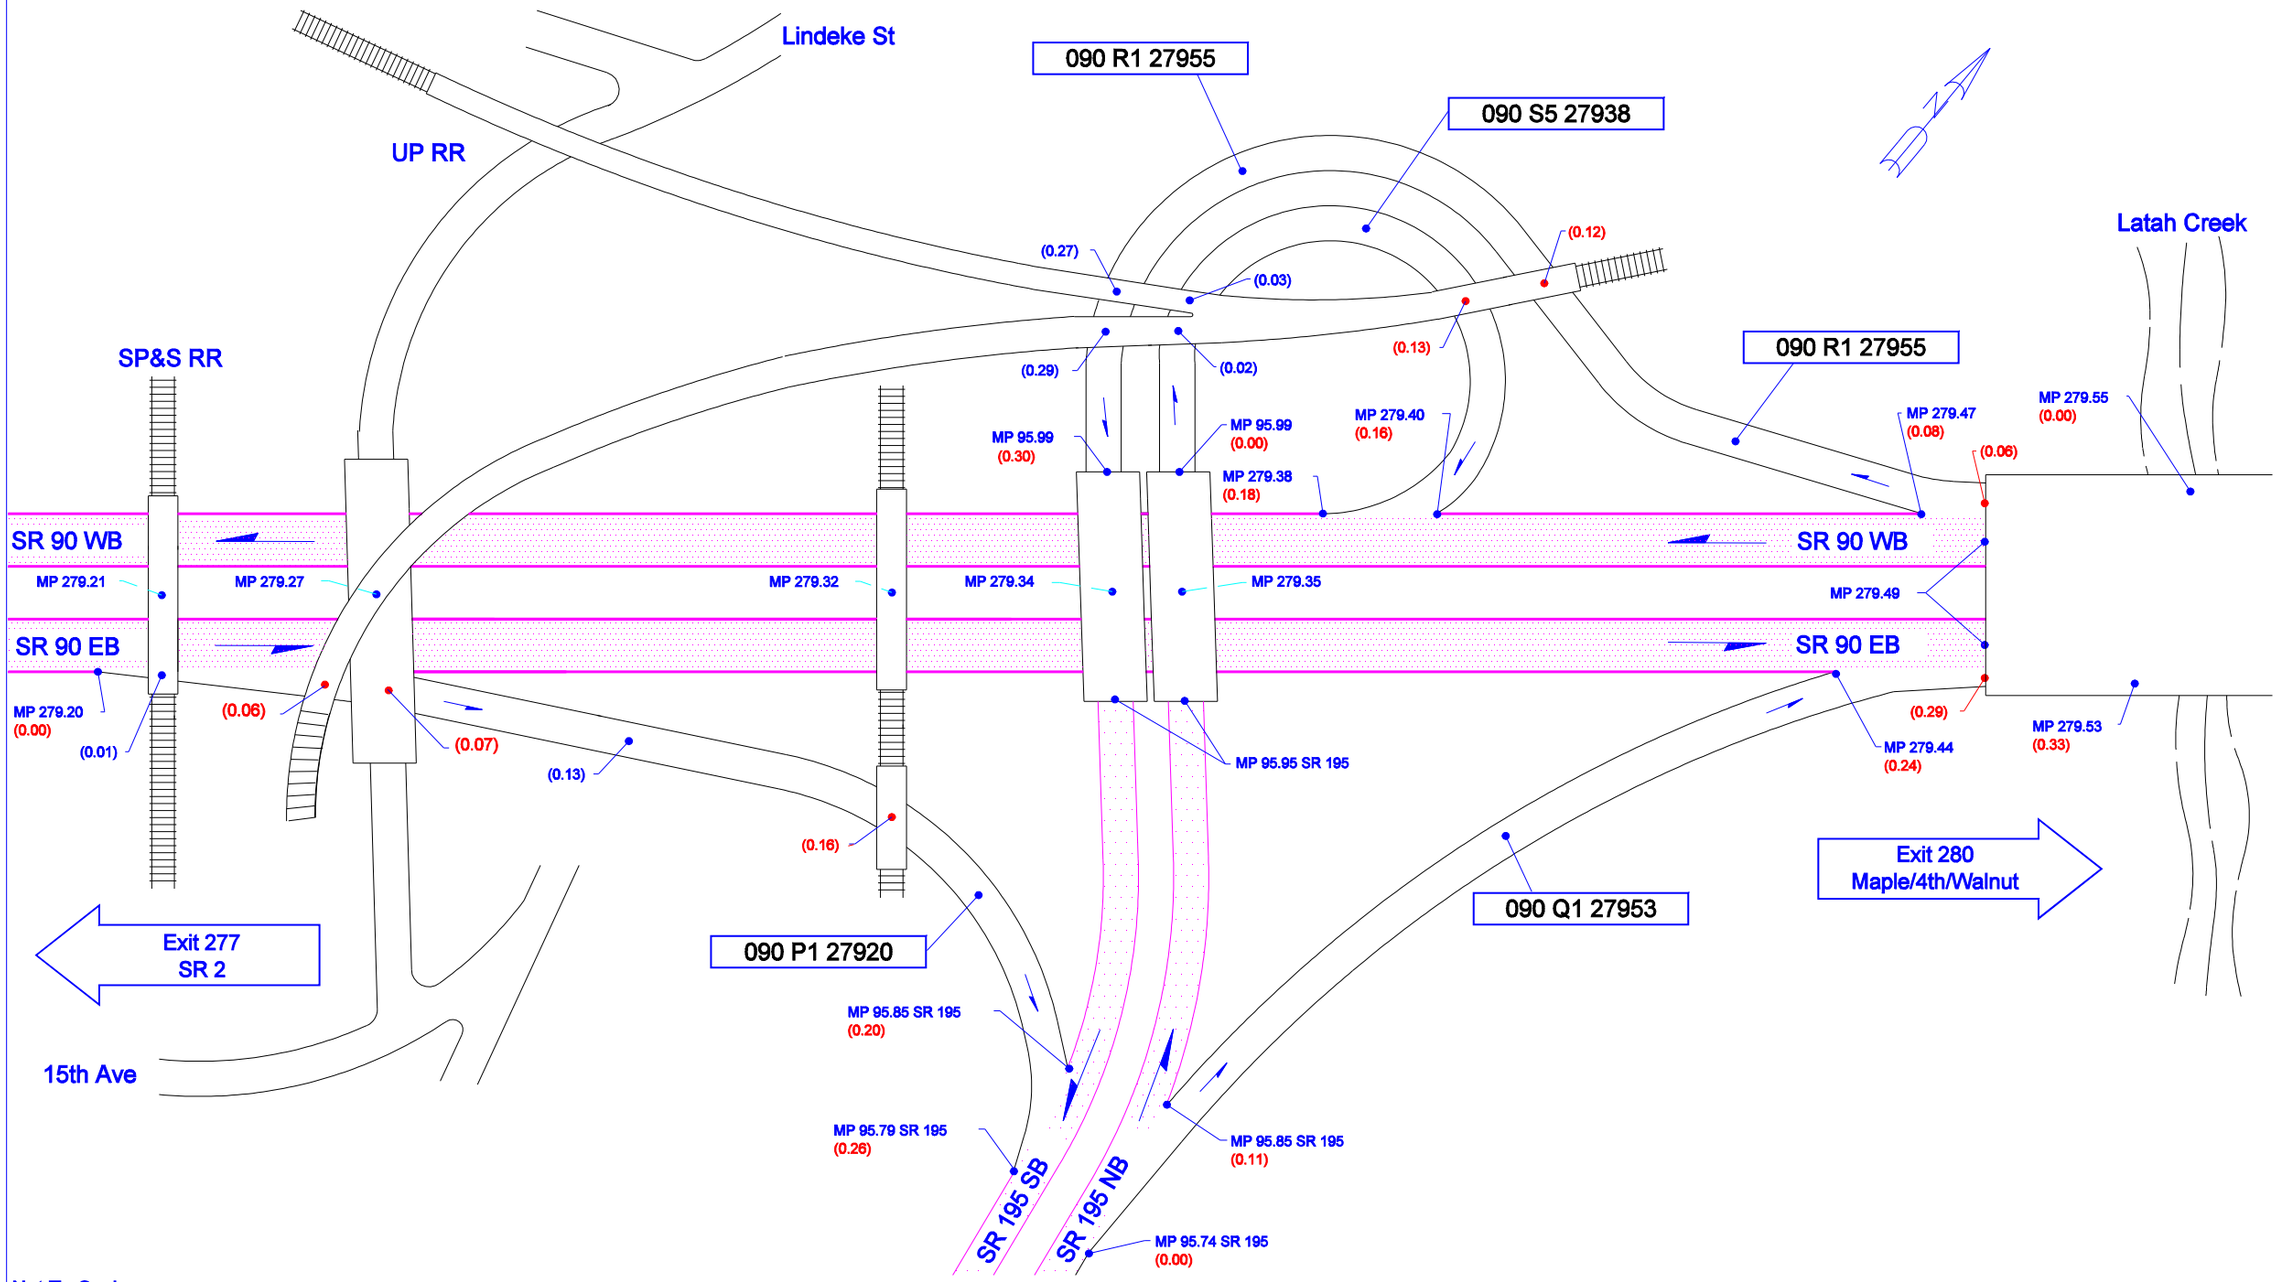

Not To Scale

10/12/2004	WAK	WSDOT EASTERN REGION	SPOKANE, SPOKANE COUNTY	JUNCTION SR 195	SR 90 - EXIT 279