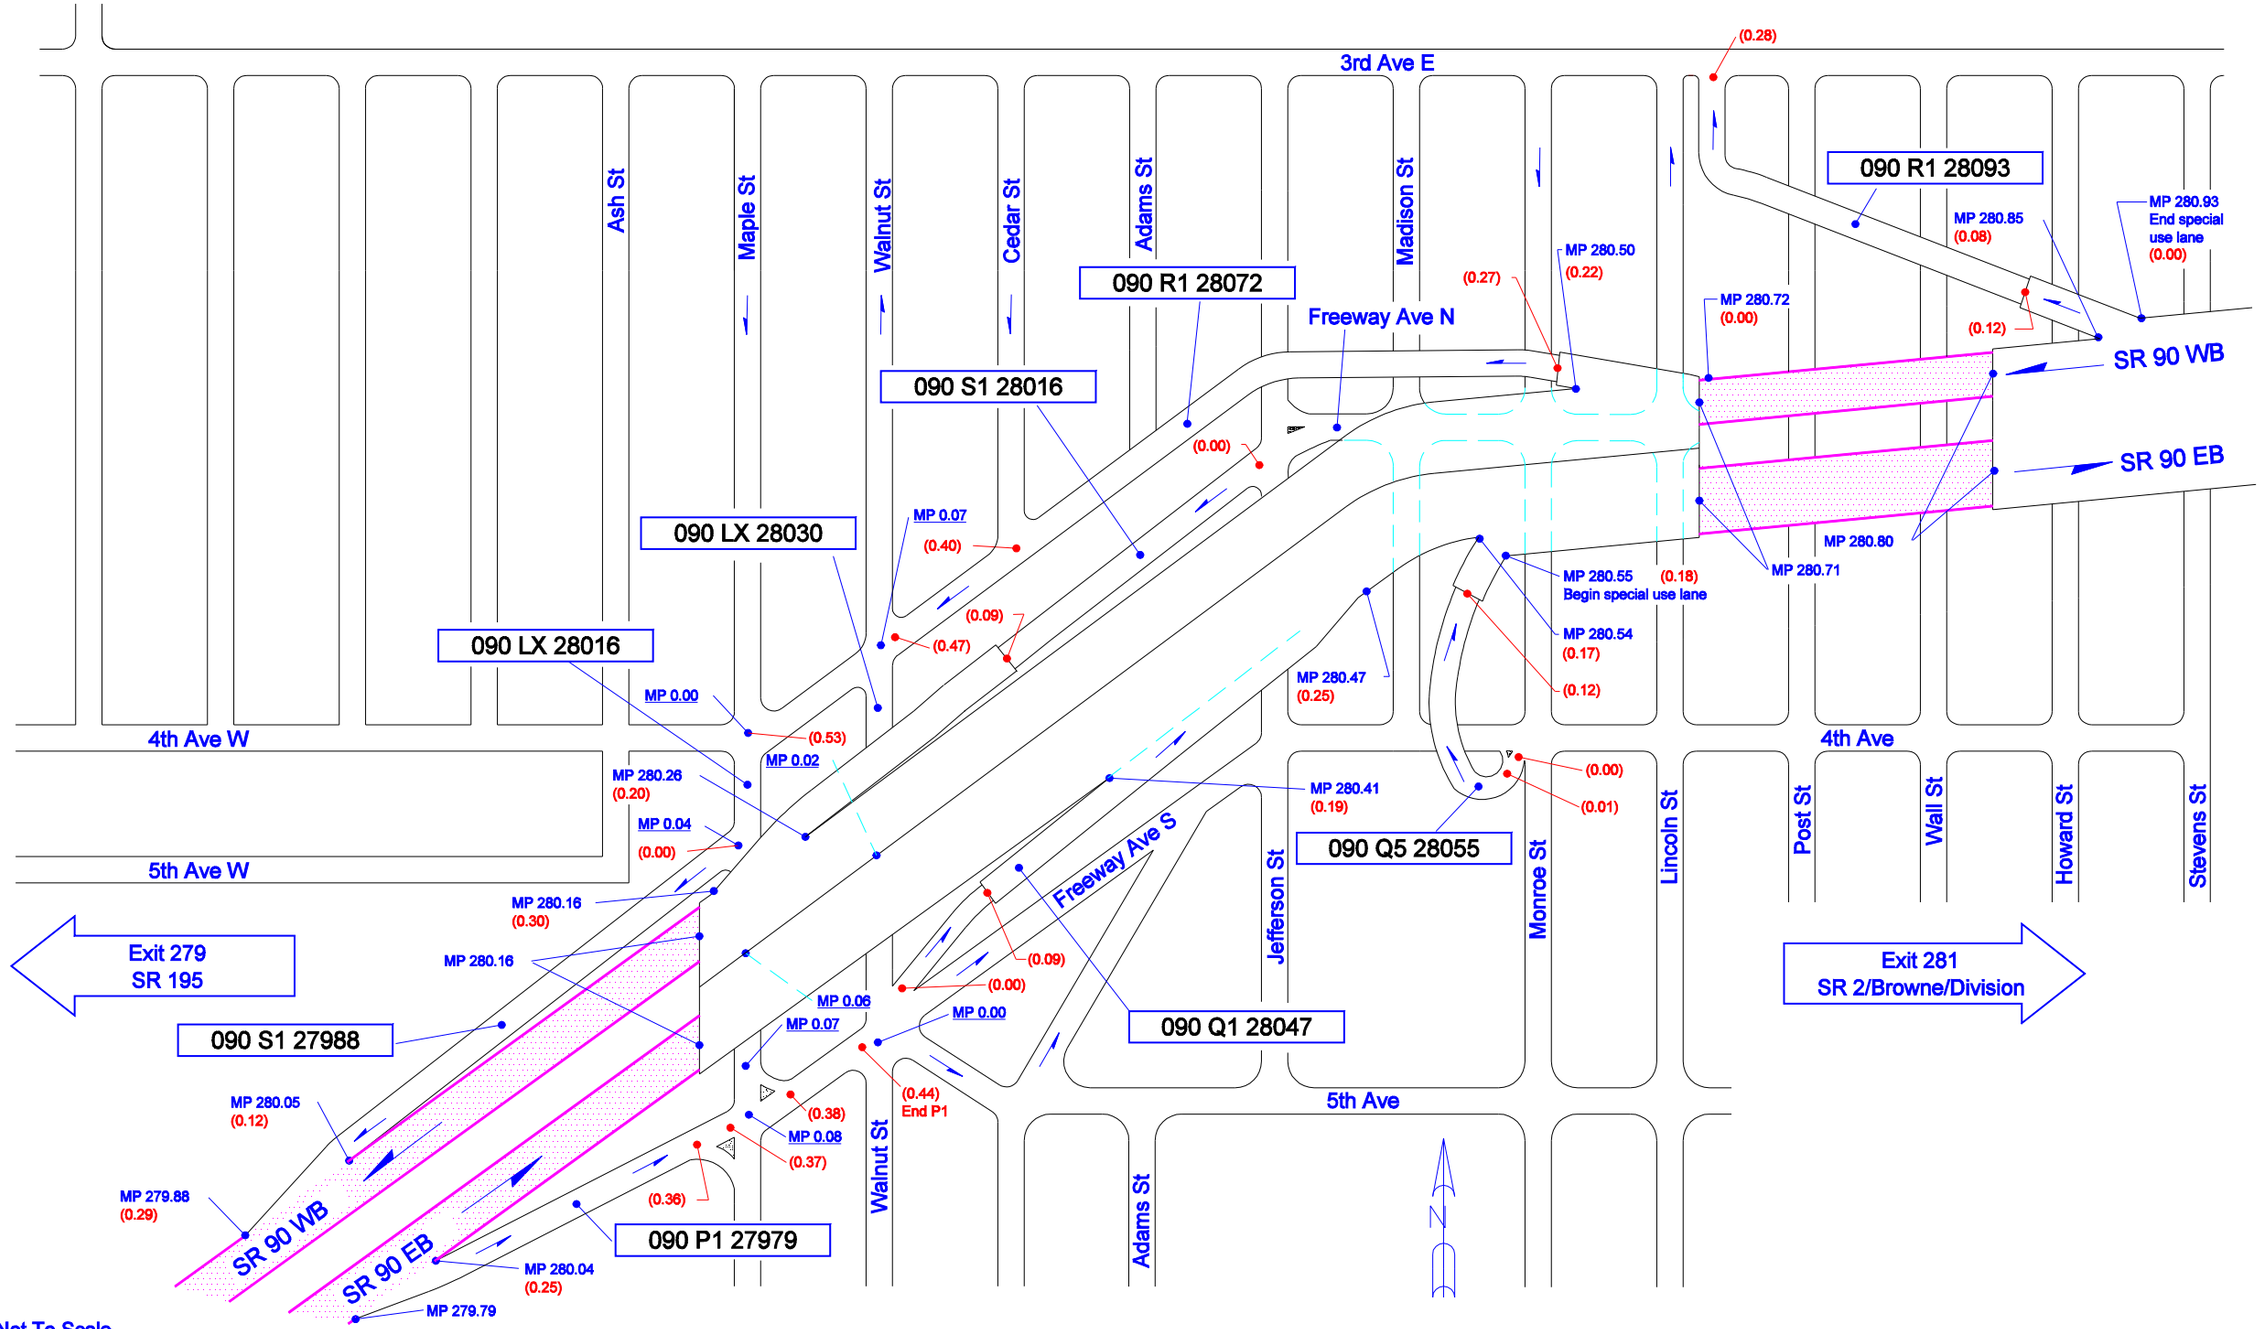

Not To Scale

03/29/2001	DMD	WSDOT EASTERN REGION	Spokane, Spokane County	Jct Maple St/4th Ave/Walnut St	SR 90 - Exit 280