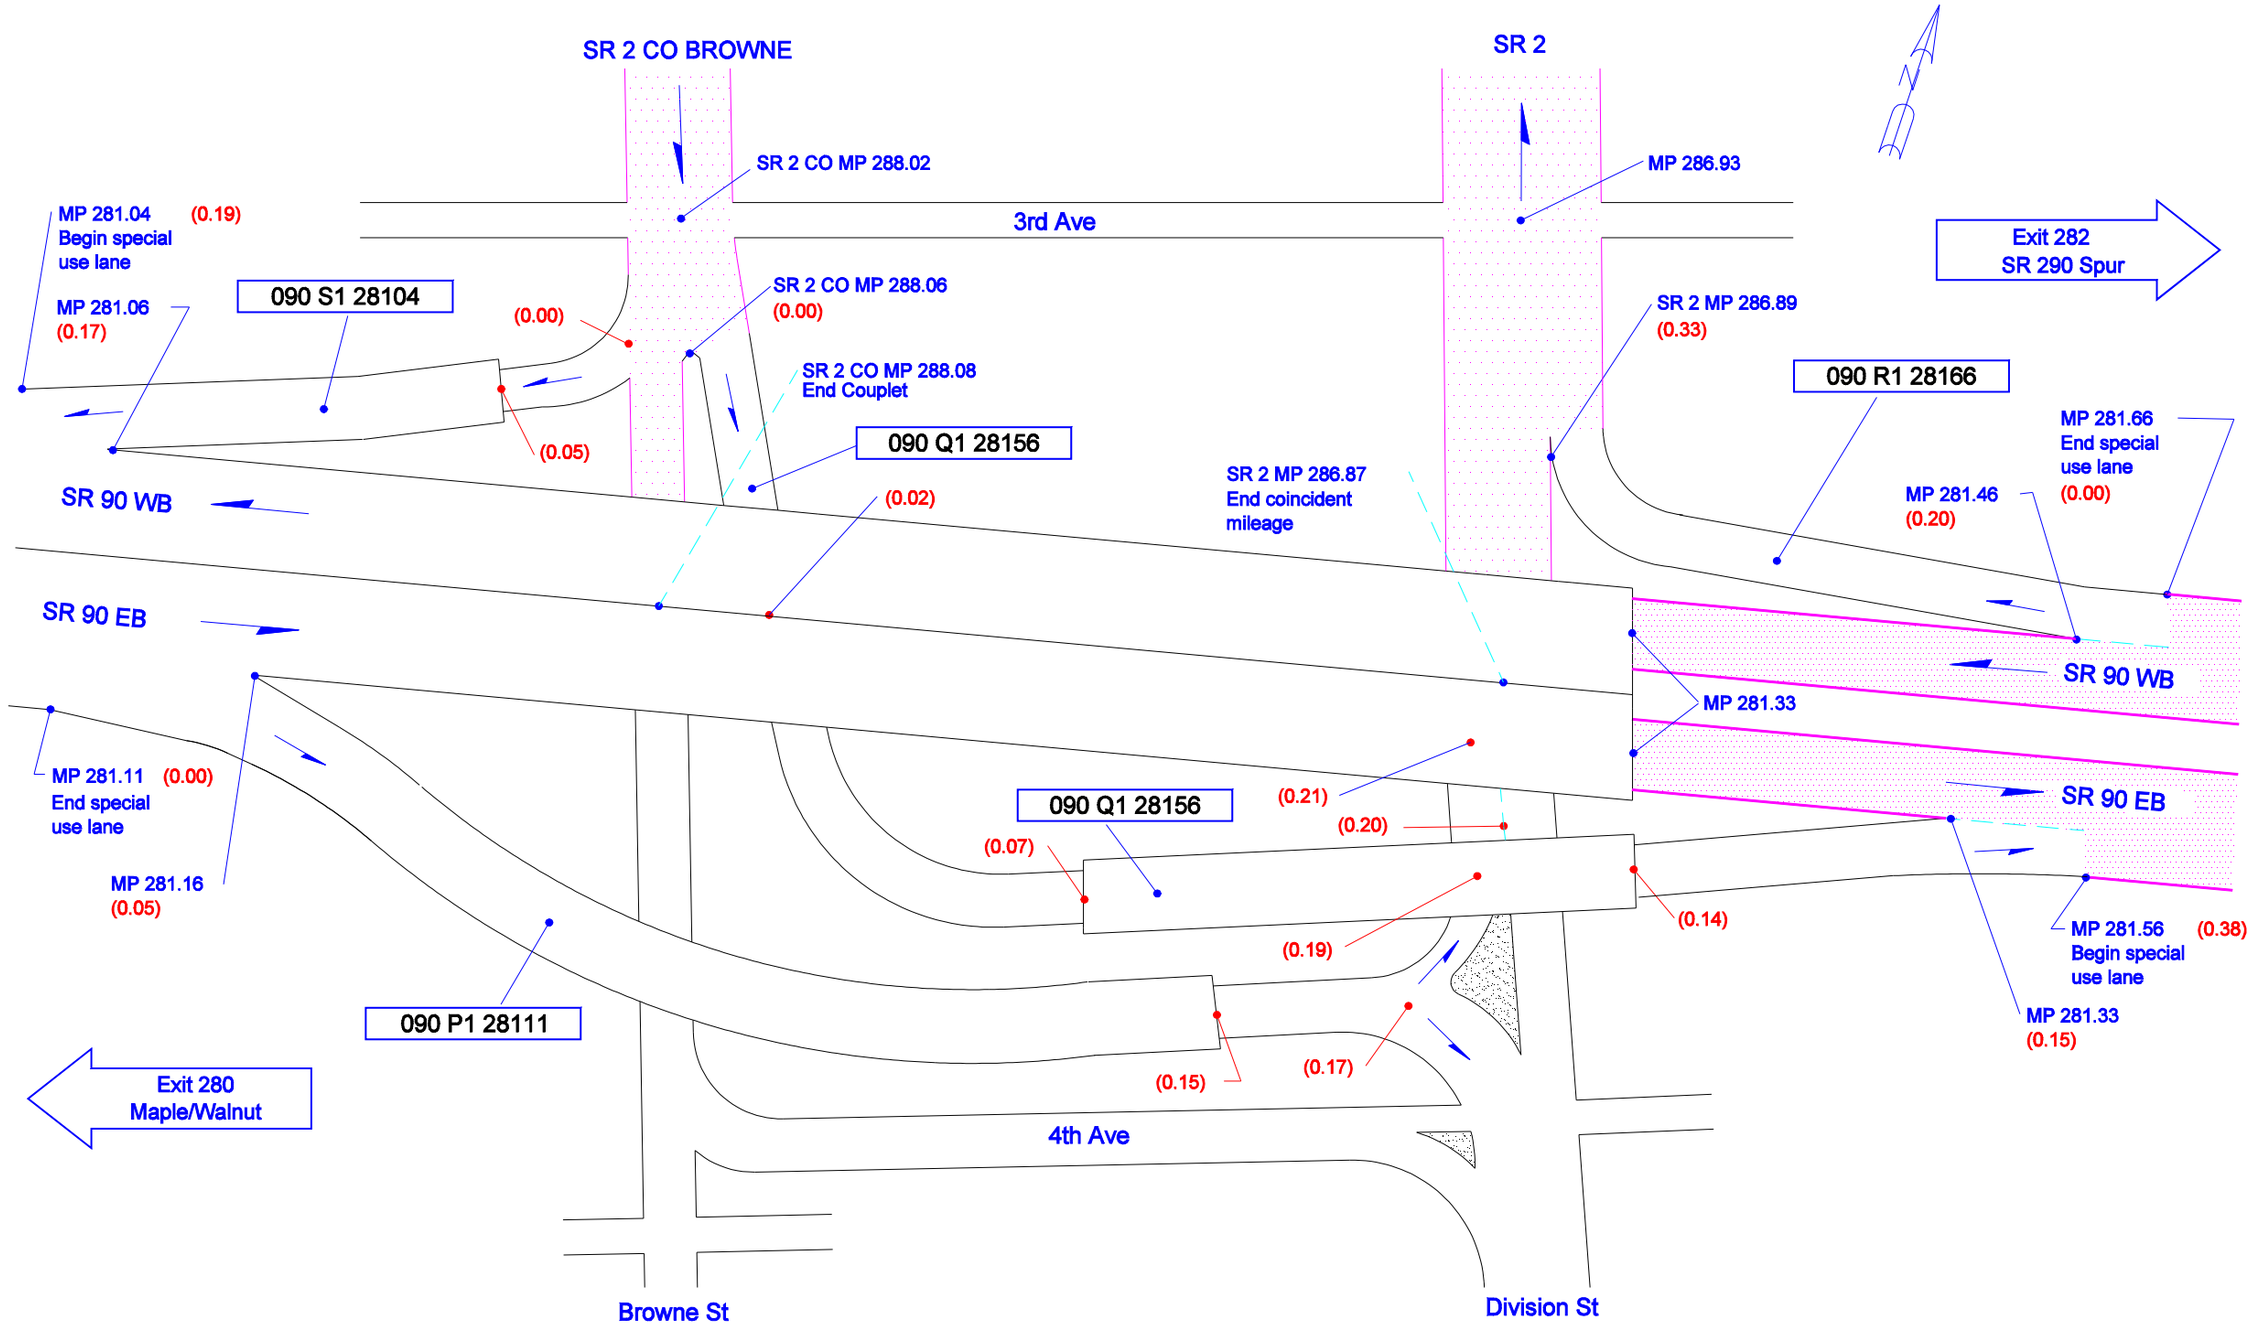

Not To Scale

1/10/2001	KLK	WSDOT EASTERN REGION	SPOKANE, SPOKANE COUNTY	SR 2/SR 2 CO BROWNE/DIVISION	SR 90 - EXIT 281