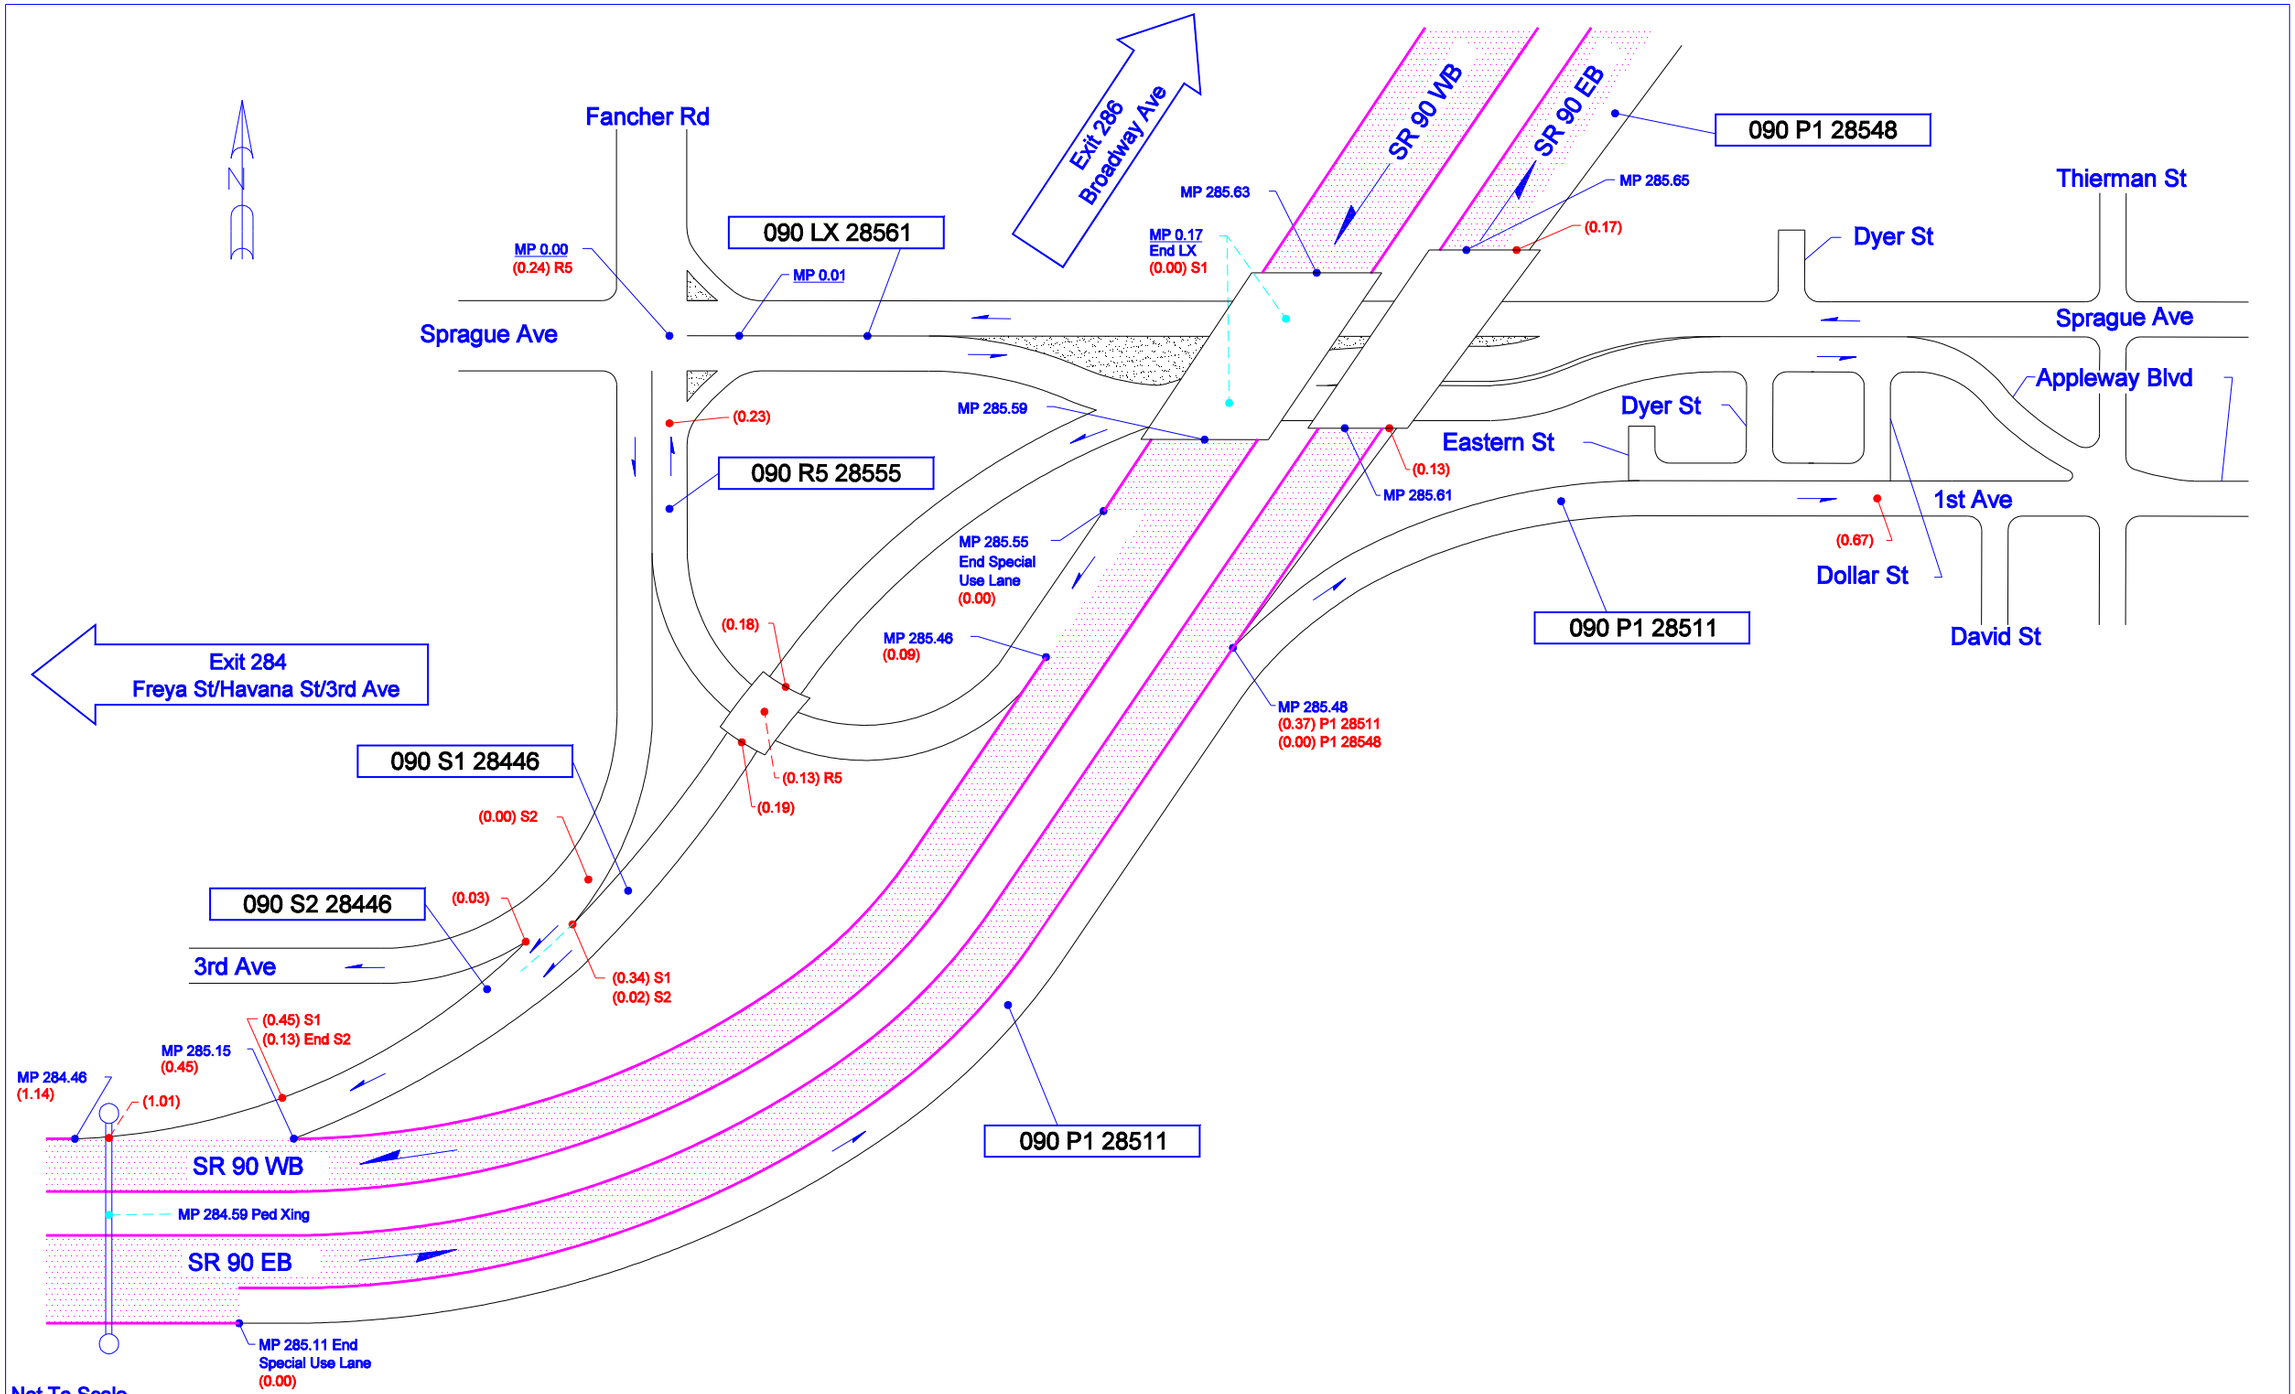

Not To Scale

02/23/2006	KWP	WSDOT EASTERN REGION	SPOKANE VALLEY, SPOKANE COUNTY	JUNCTION SPRAGUE AVE	SR 90 - EXIT 285