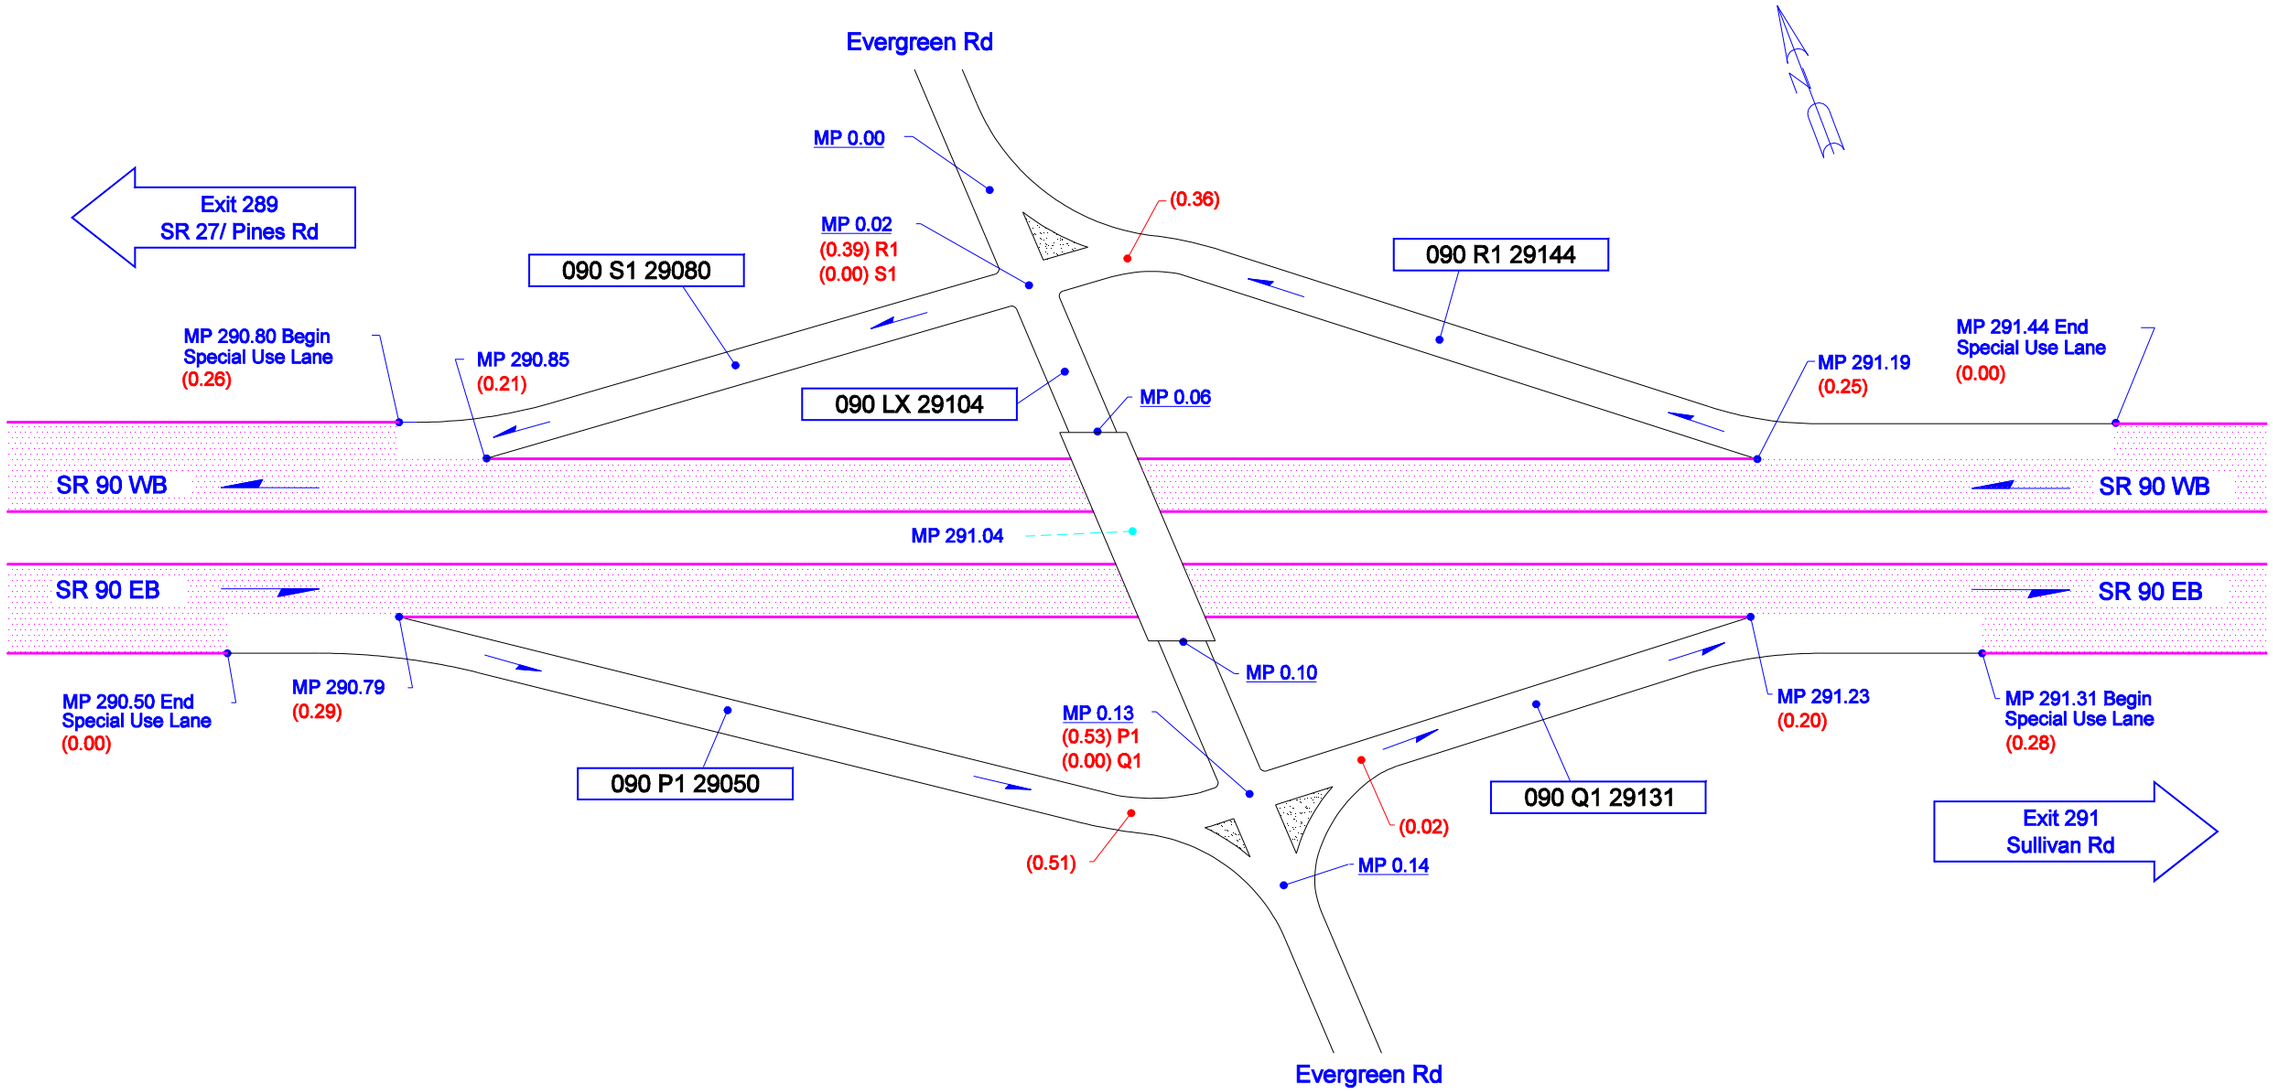


Not To Scale

| 05/26/2006 | BTL | WSDOT EASTERN REGION | SPOKANE VALLEY, SPOKANE COUNTY | JUNCTION EVERGREEN RD | SR 90 - EXIT 290 |
|---|---|---|---|---|---|