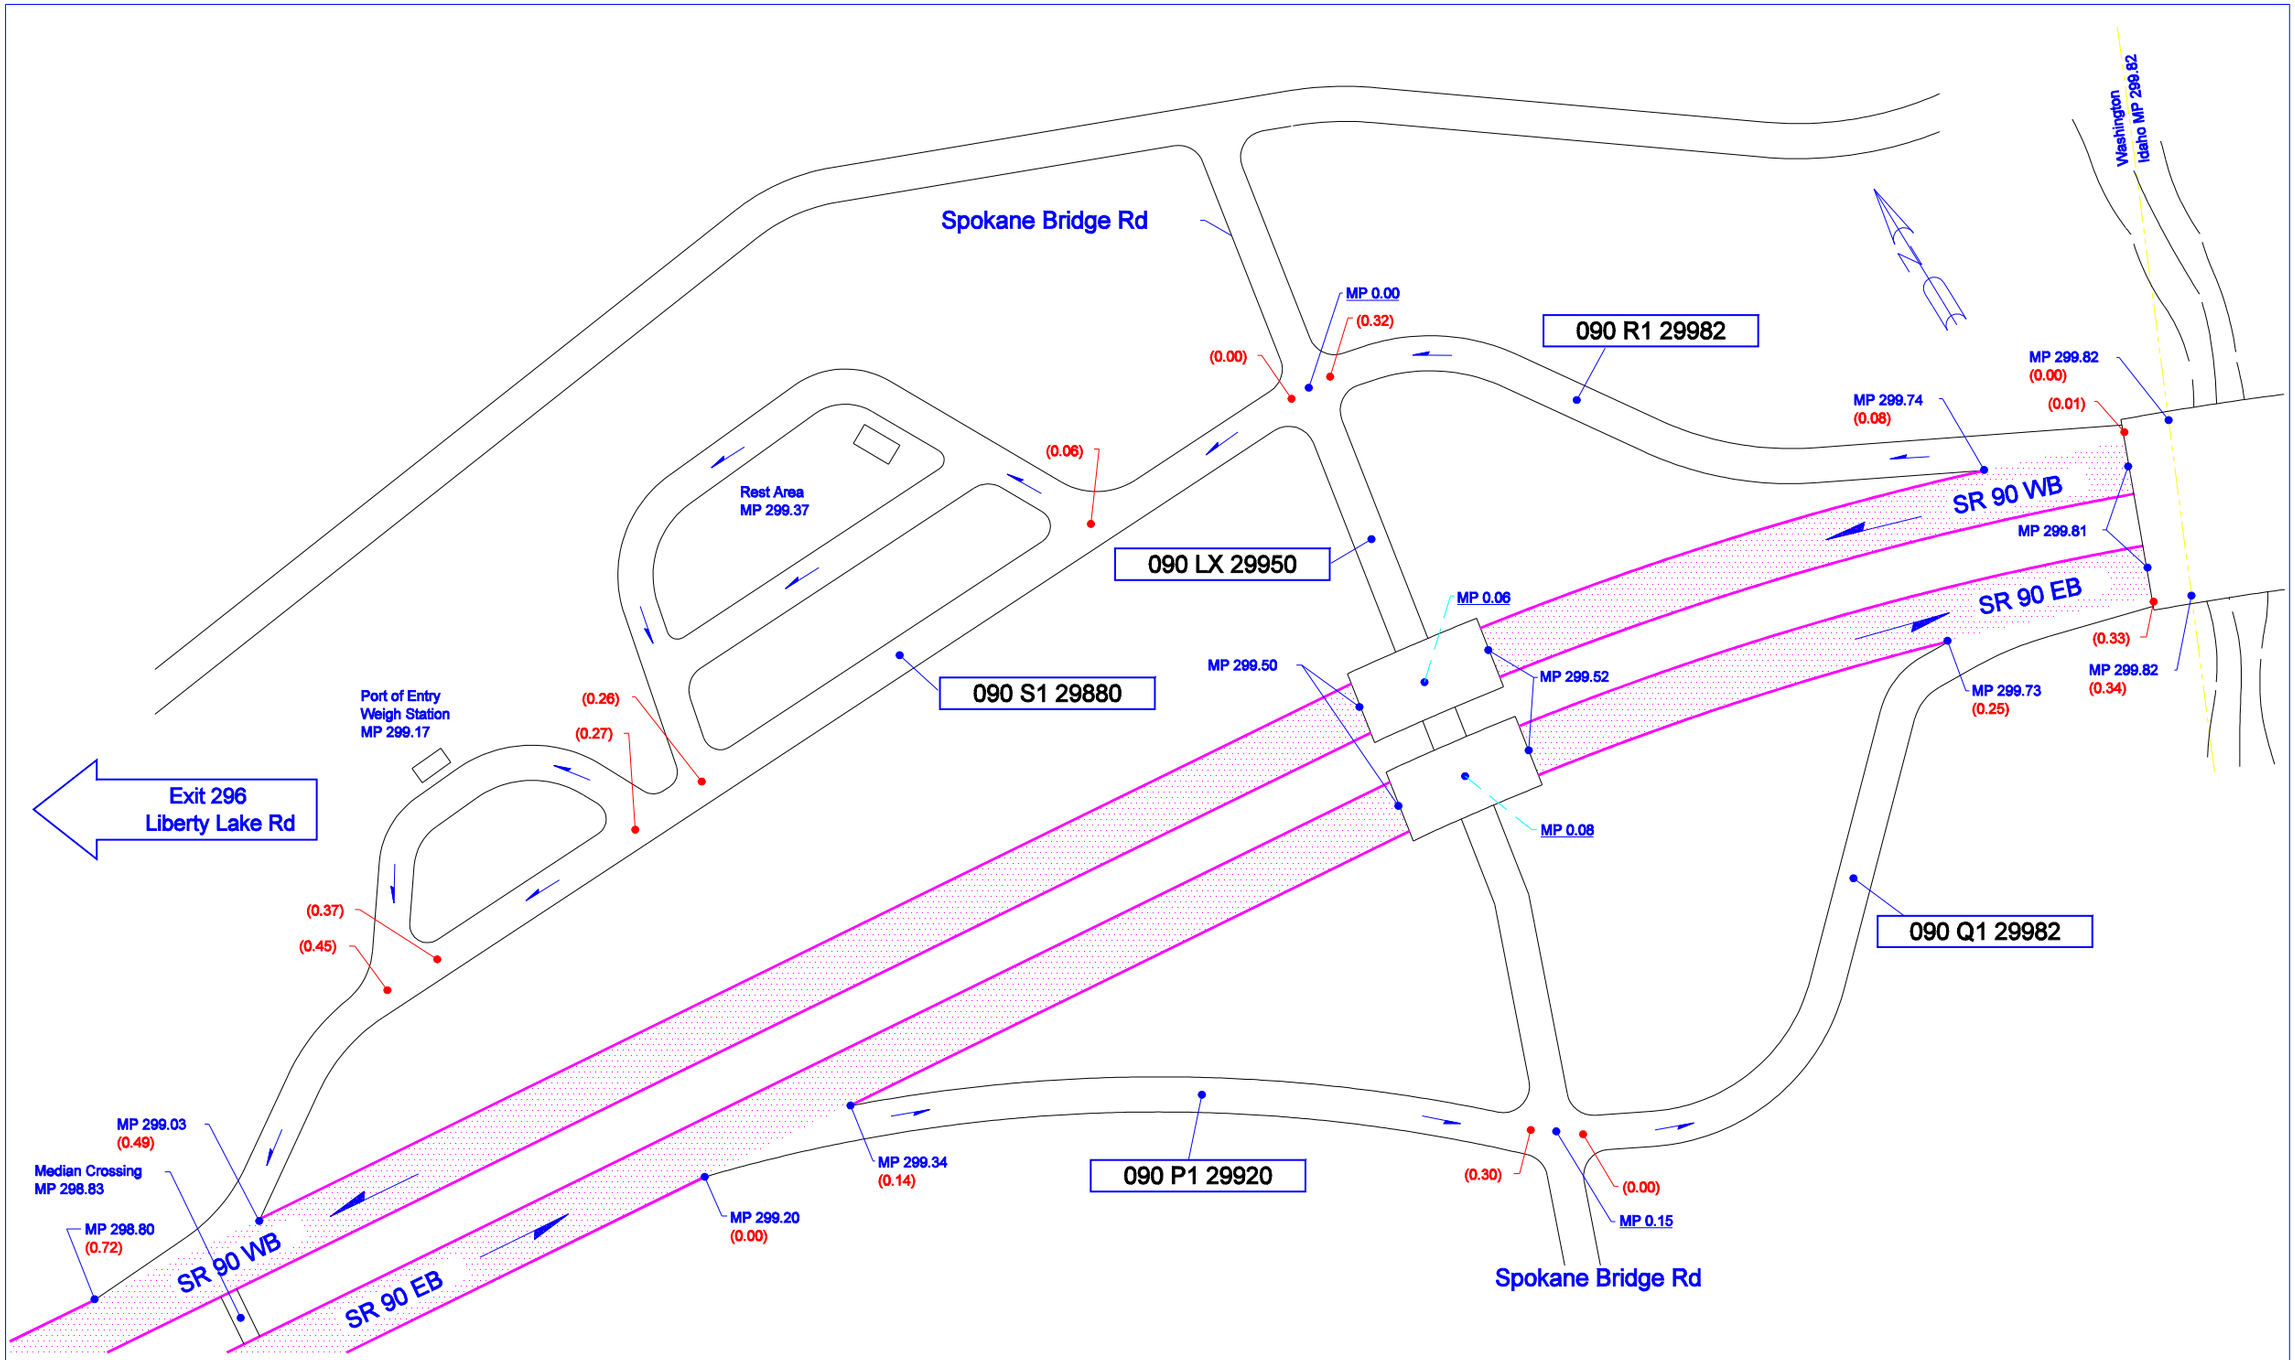

Not To Scale

7/31/2003	KLK	WSDOT EASTERN REGION	SPOKANE COUNTY	JUNCTION SPOKANE BRIDGE RD	SR 90 - EXIT 299