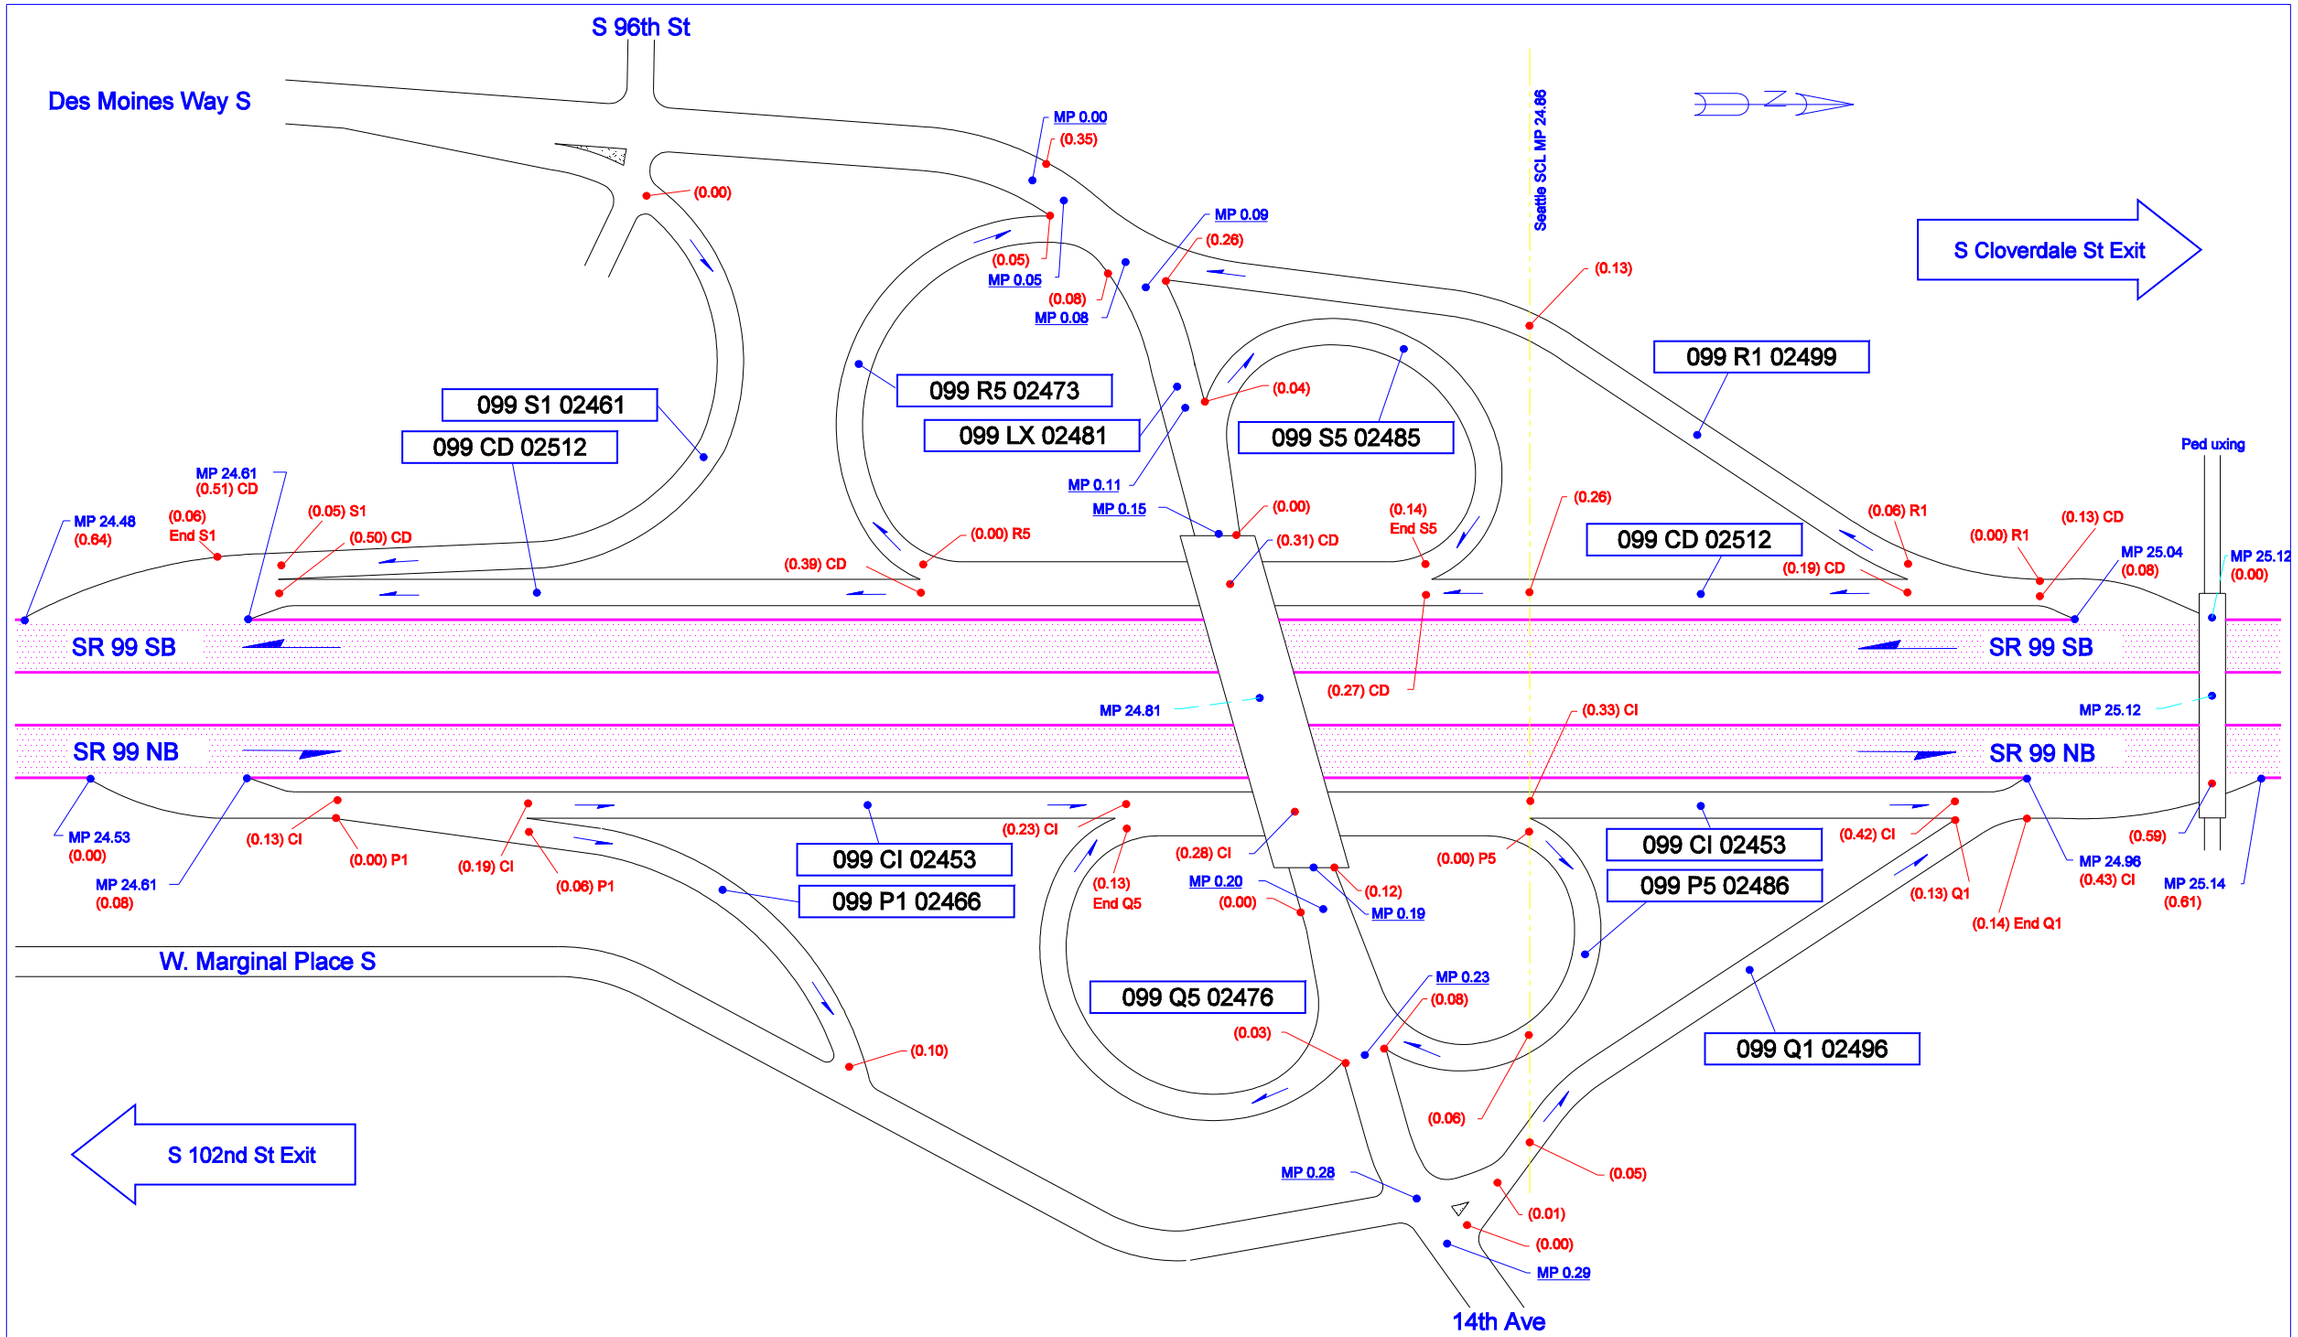

Not To Scale

8/26/1993	KLK	WSDOT NORTHWEST REGION	SEATTLE, KING COUNTY	JCT 14TH AVE/DES MOINES WAY S.	SR 99