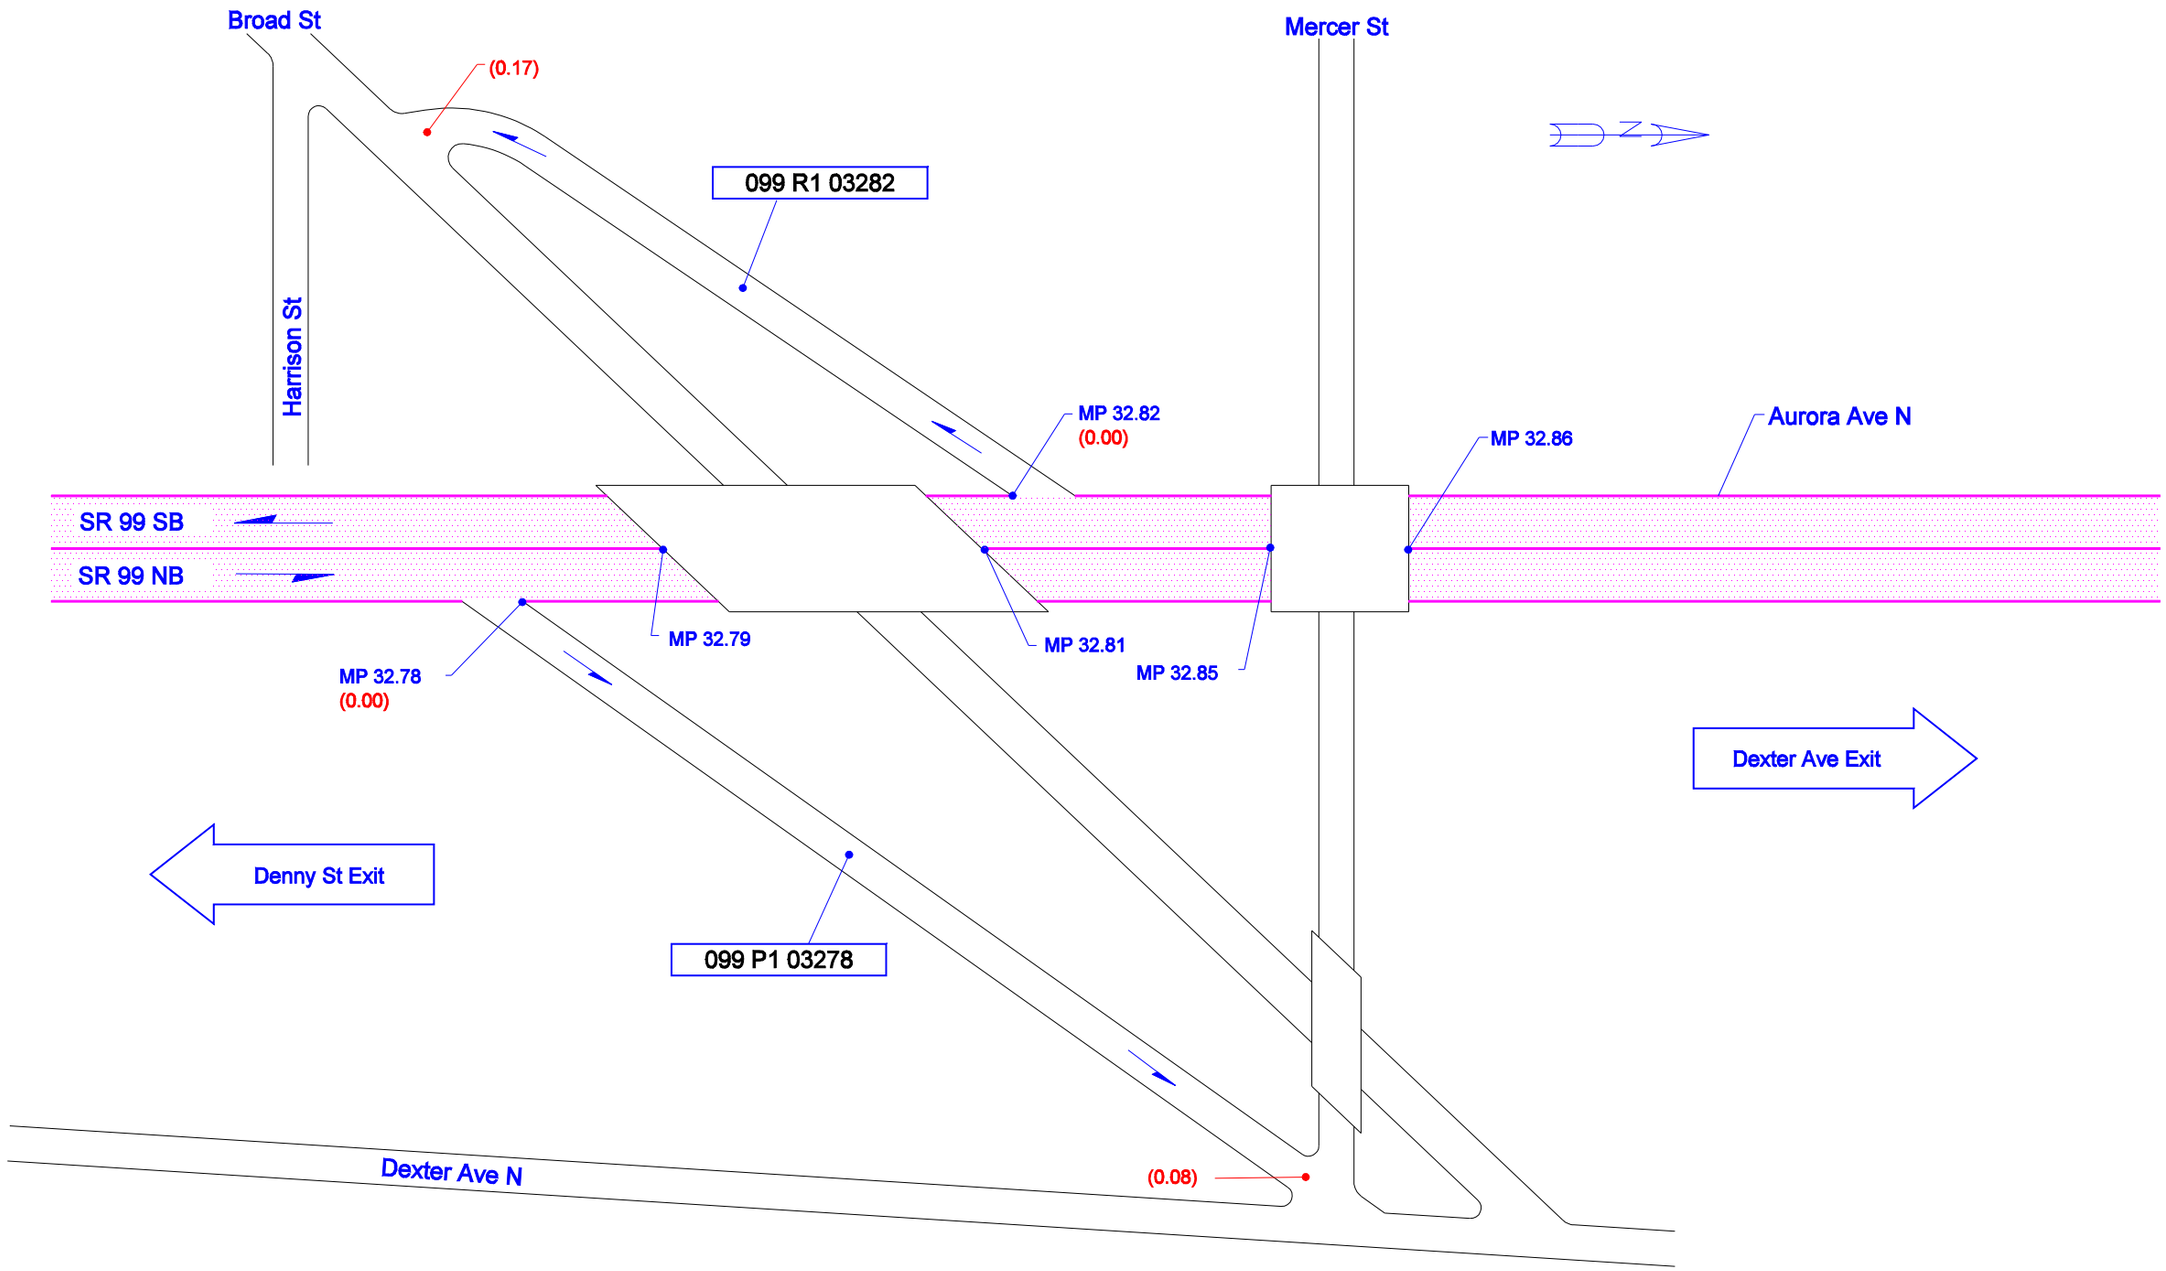

Not To Scale

3/1/1995	KLK	WSDOT NORTHWEST REGION	SEATTLE, KING COUNTY	JUNCTION BROAD ST	SR 99