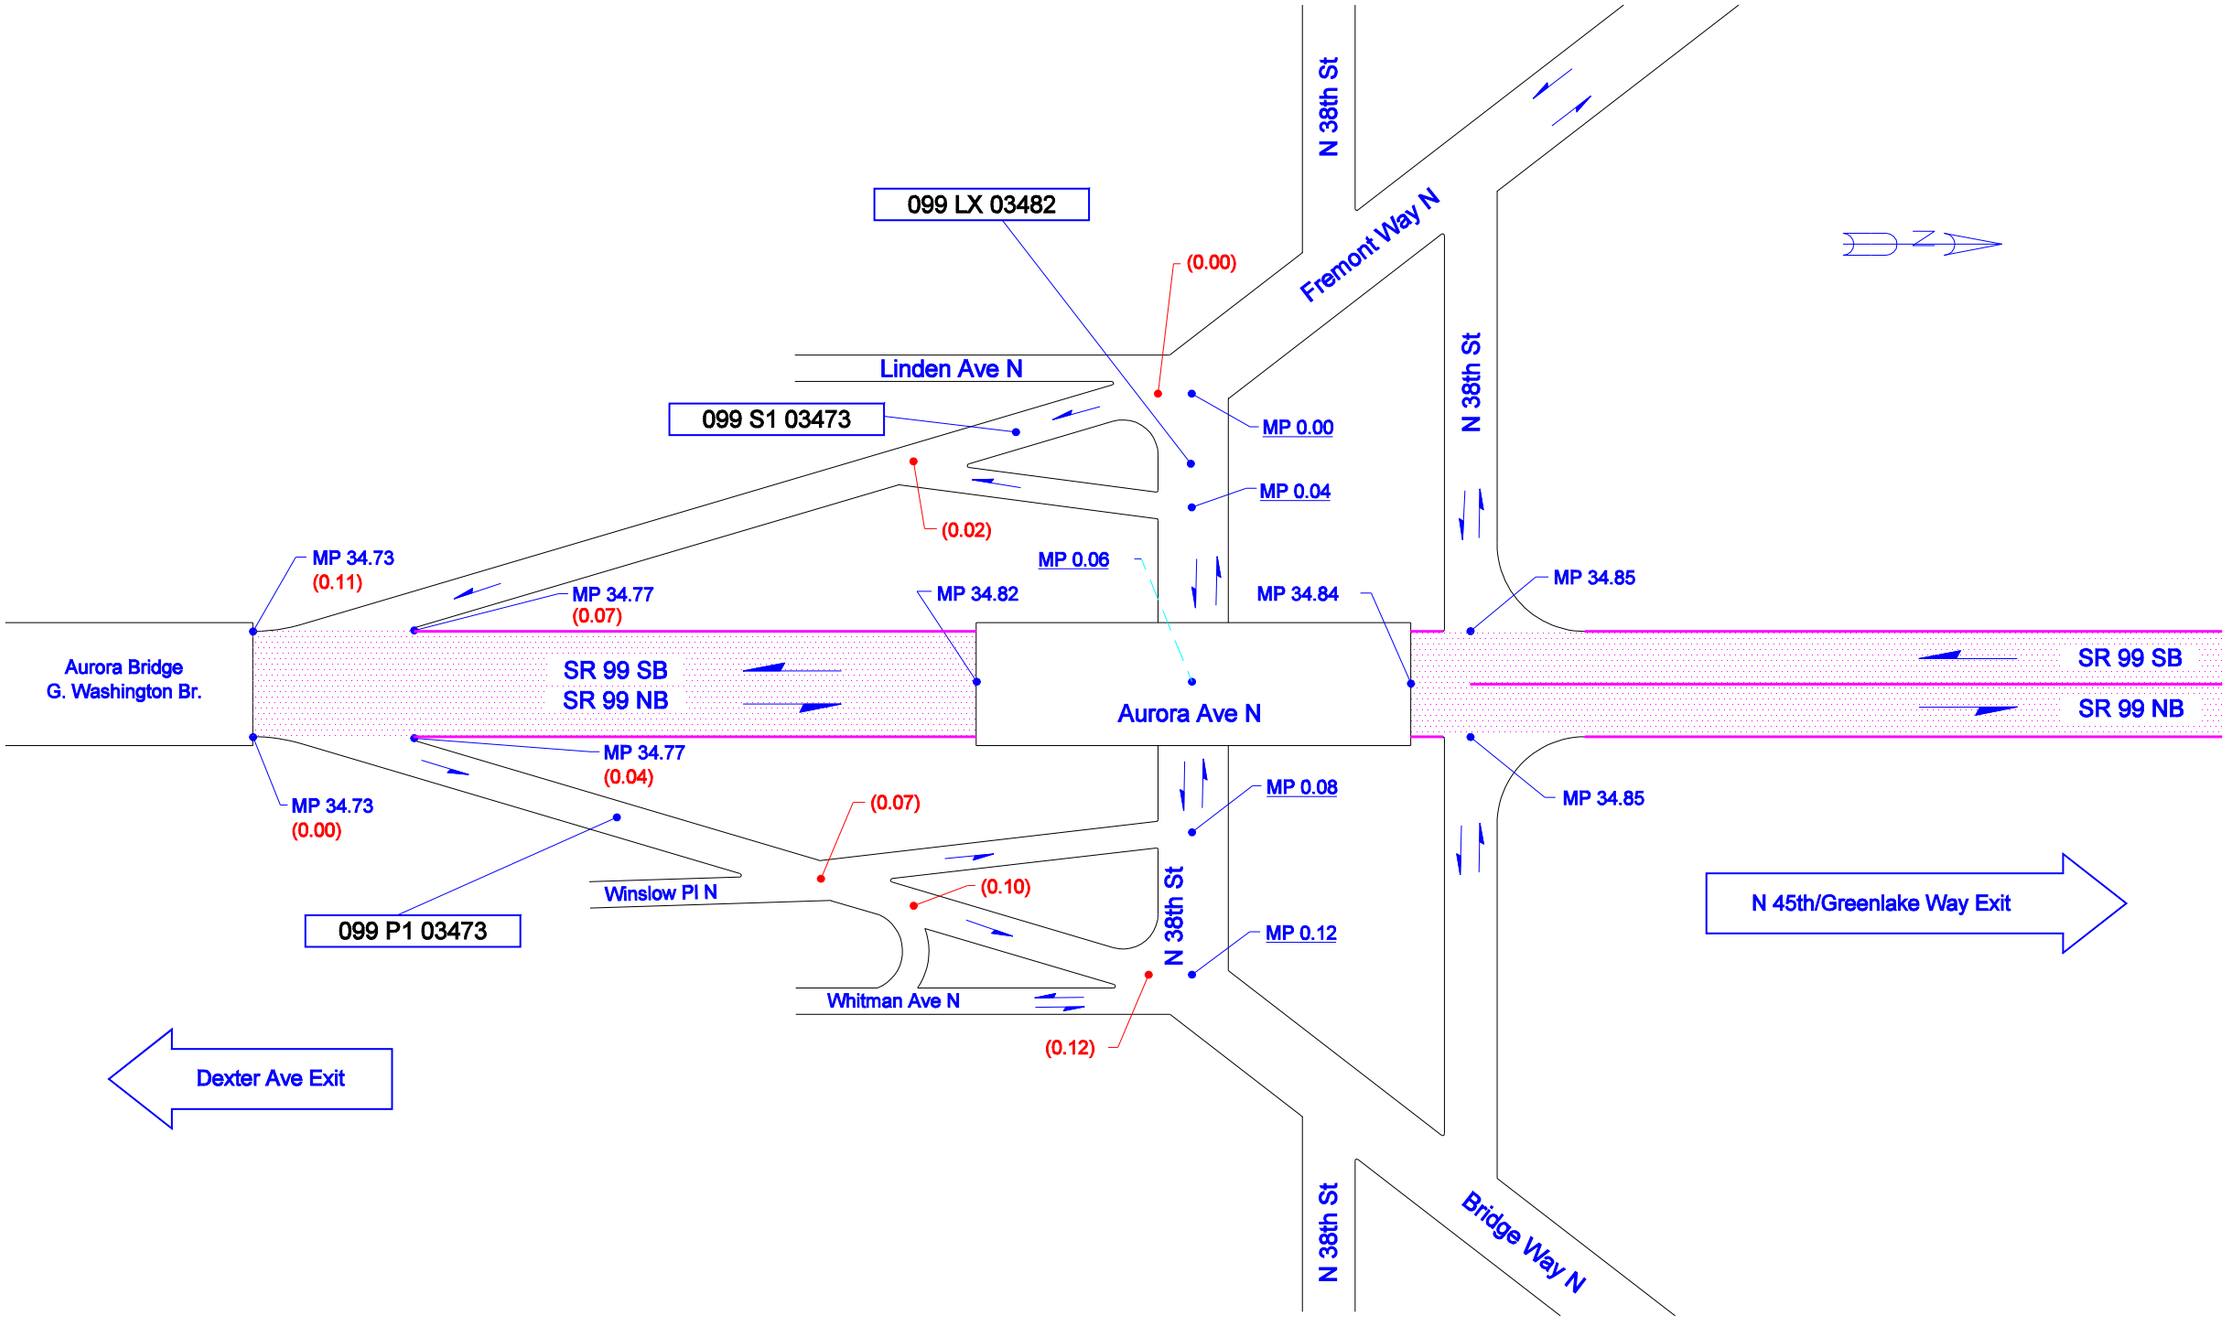

Not To Scale

8/28/1995	SLV	WSDOT NORTHWEST REGION	SEATTLE, KING COUNTY	JUNCTION N. 38TH ST	SR 99