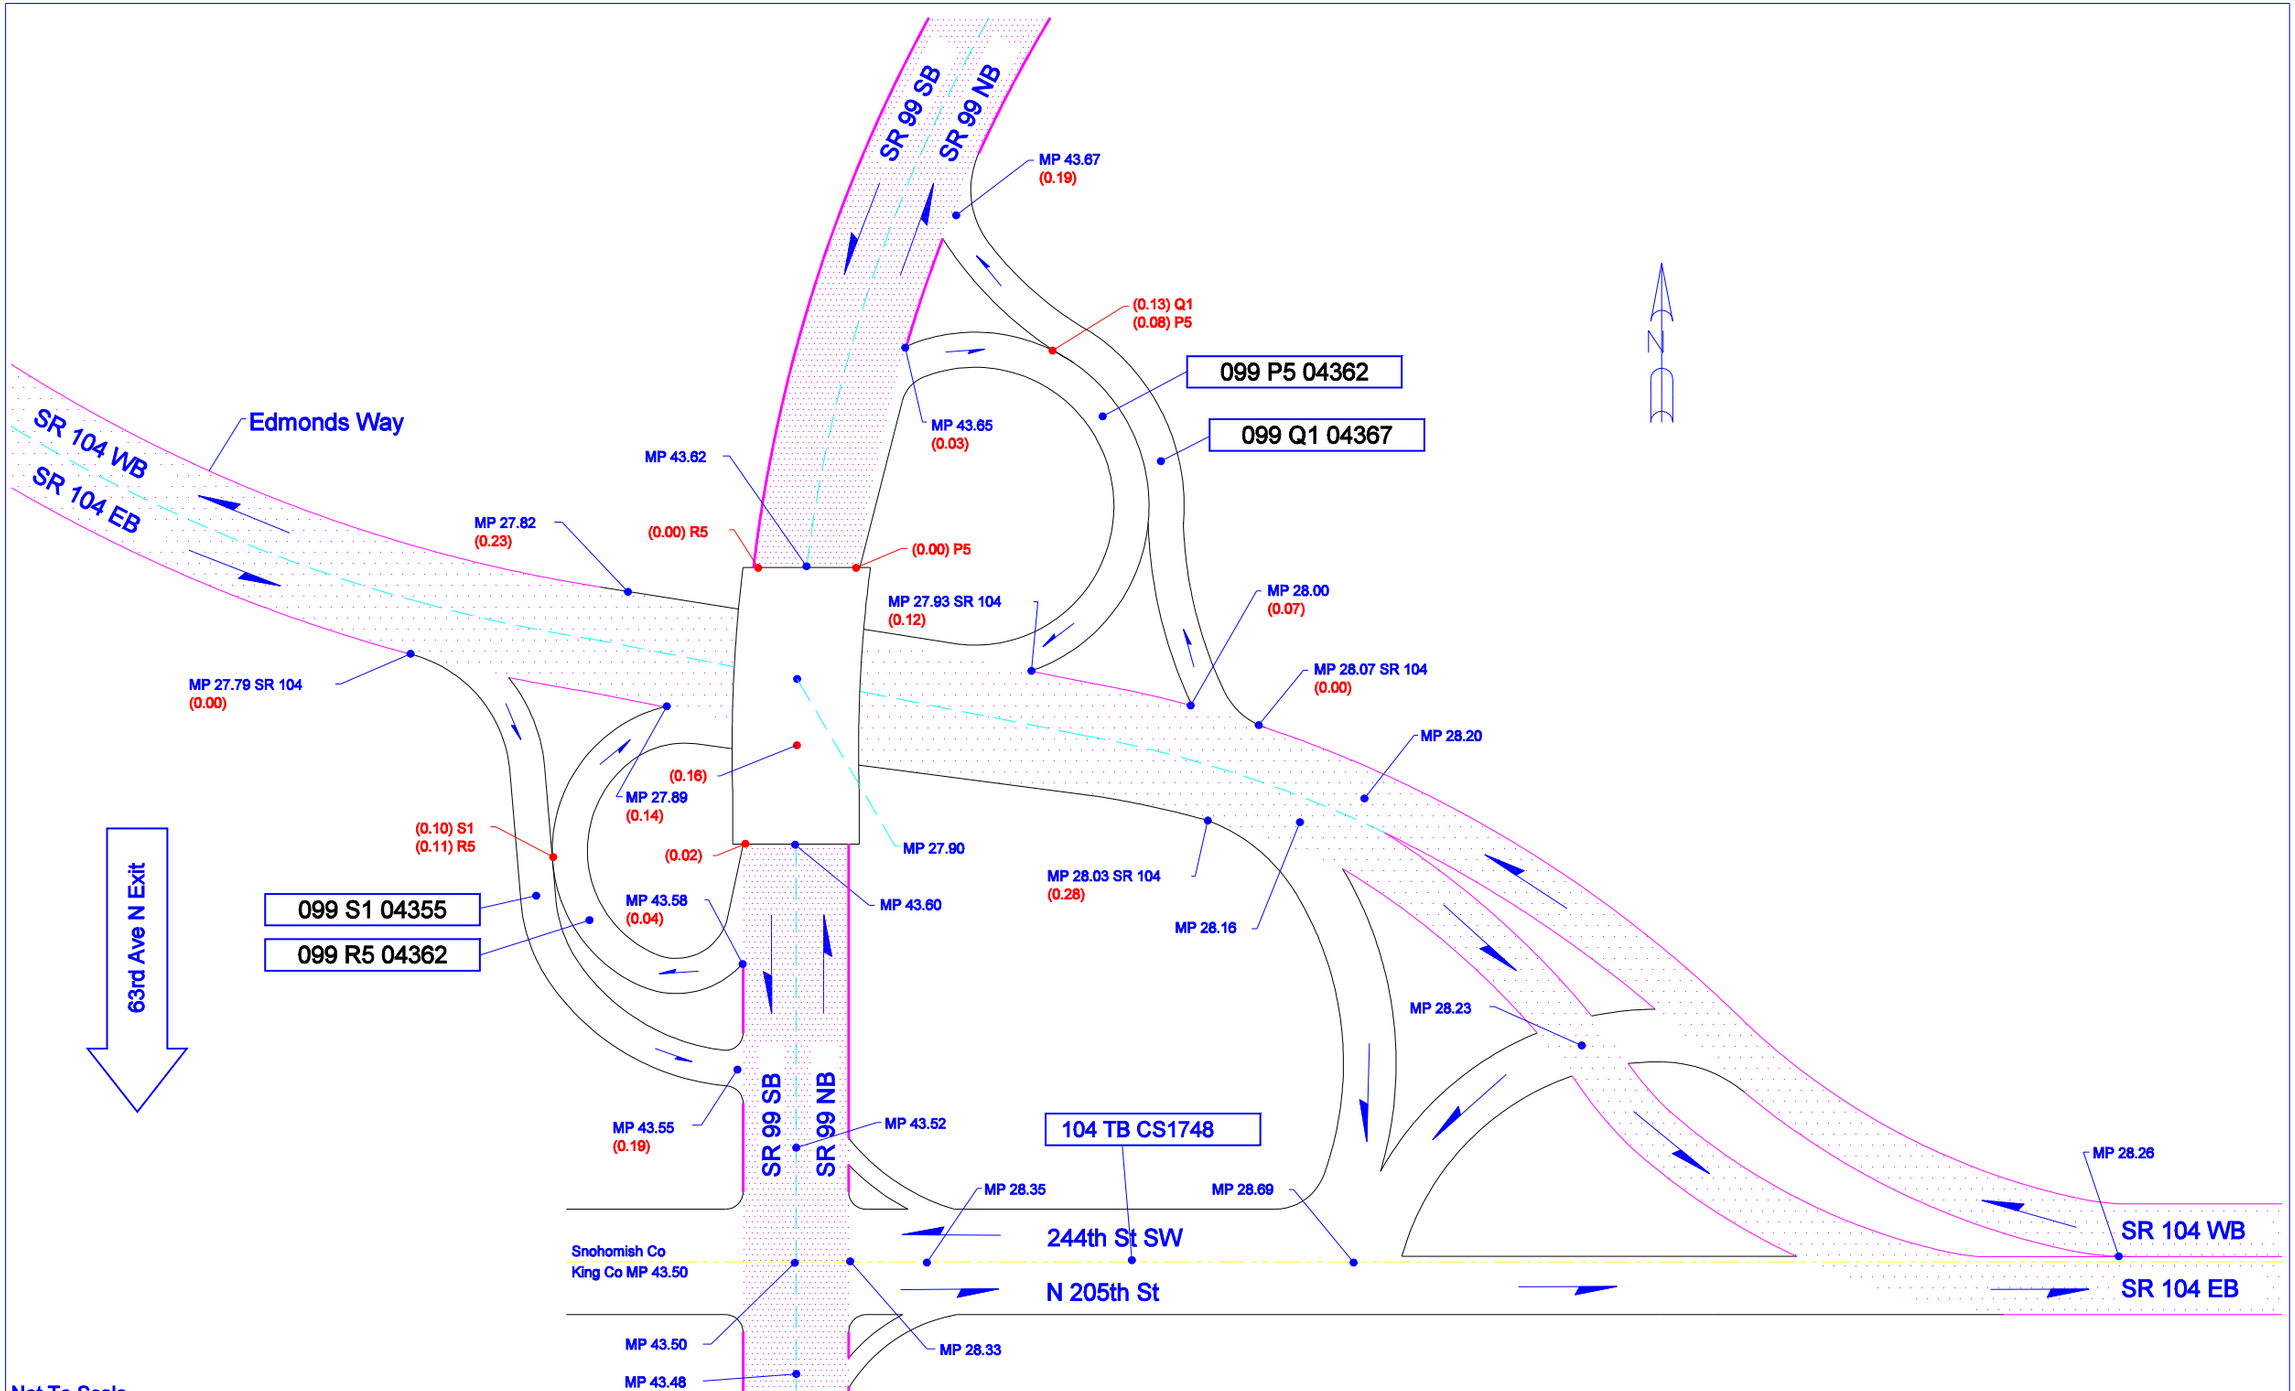

Not To Scale

6/10/1996	KLK	WSDOT NORTHWEST REGION	EDMONDS, SNOHOMISH COUNTY	JUNCTION SR 104/N. 205TH ST	SR 99