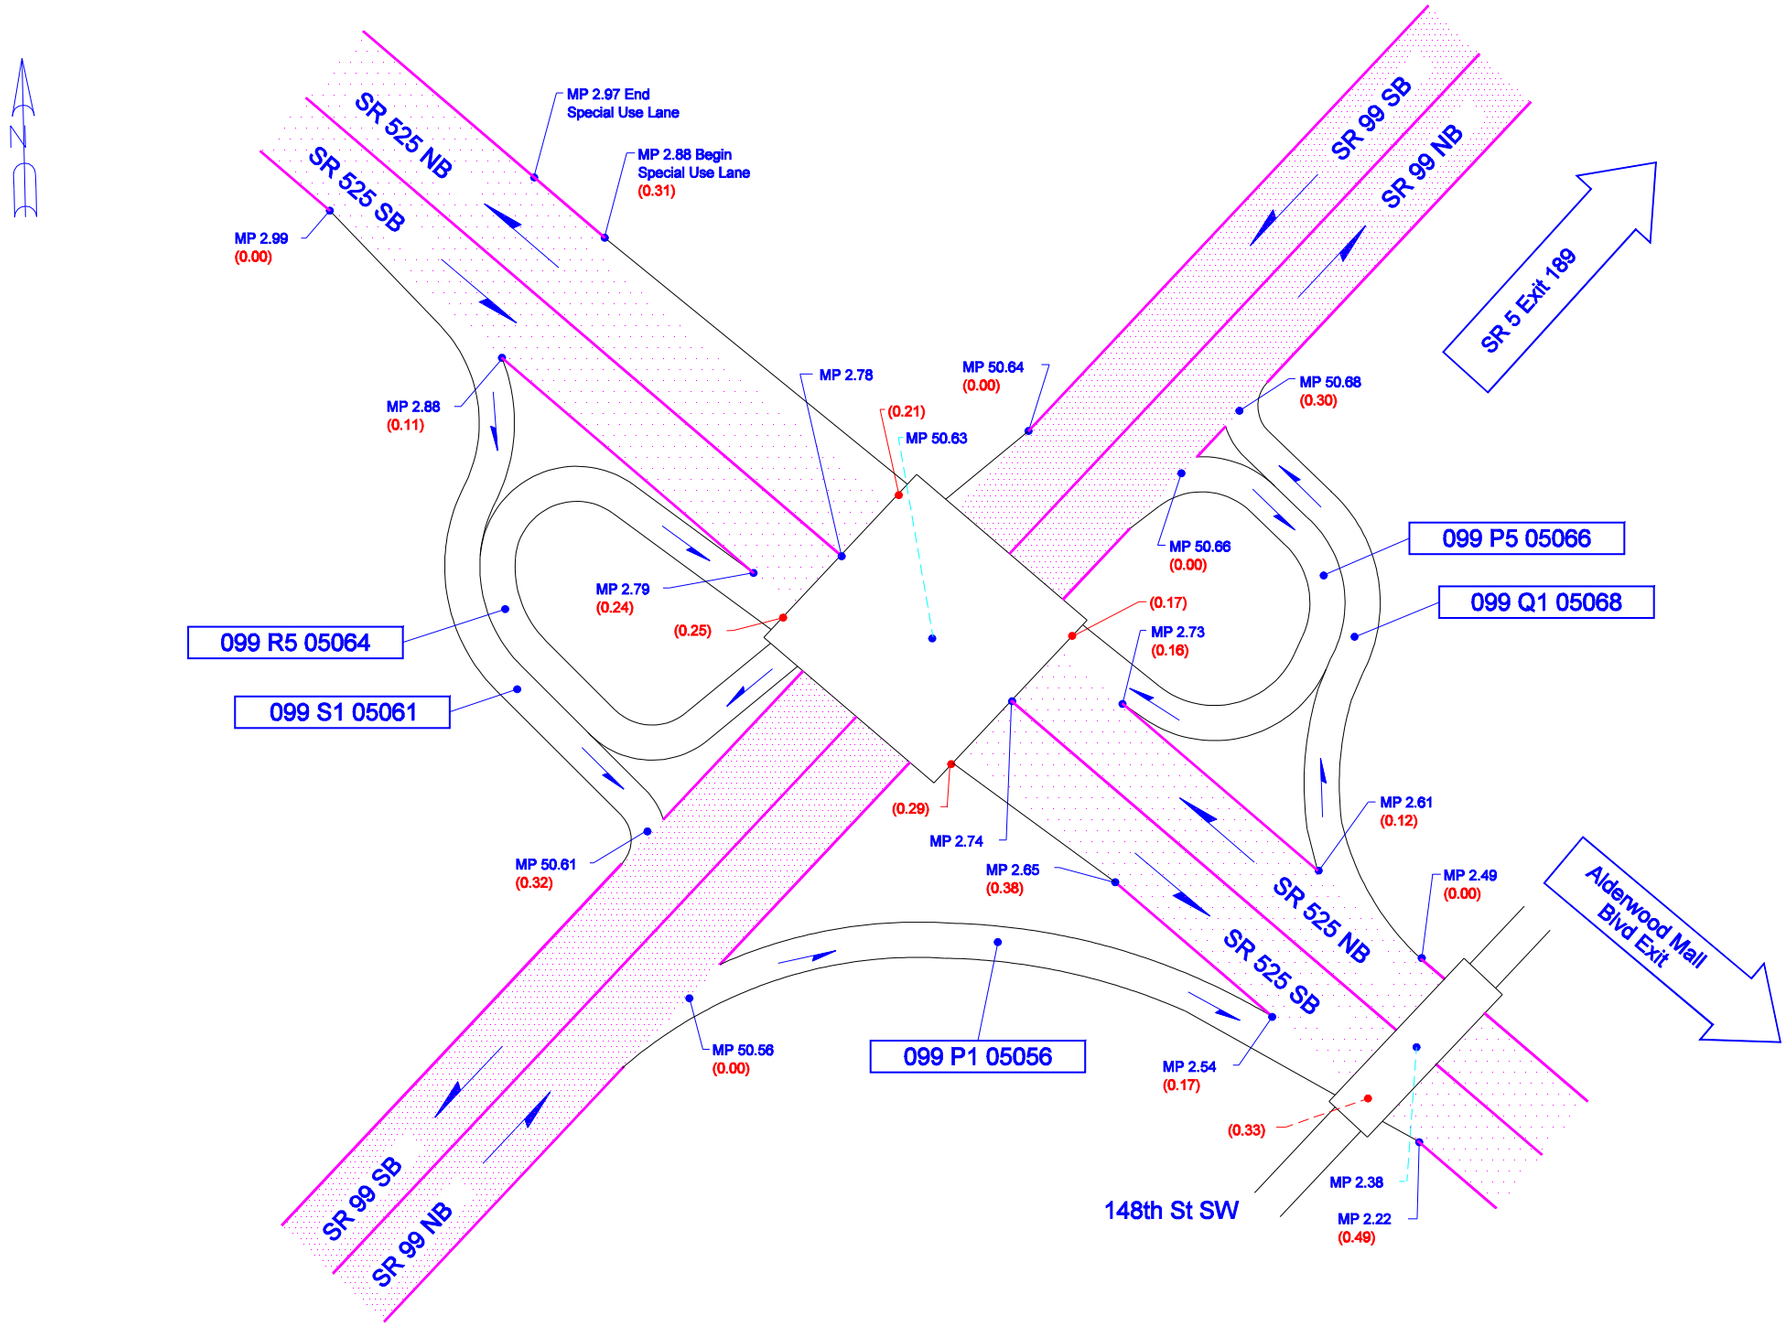

Not To Scale

02/16/2006	KWP	WSDOT NORTHWEST REGION	SNOHOMISH COUNTY	JUNCTION SR 525	SR 99